FINAL SURVEY	BY	DATE
SURVEYED		
PLOTTED		
TEMPLATE		
AREAS		
NOTE BOOK		
NO.	AREAS CHECKED	

ORIGINAL SURVEY	BY	DATE
SURVEYED		
PLOTTED		
TEMPLATE		
AREAS		
NOTE BOOK		
NO.	AREAS CHECKED	

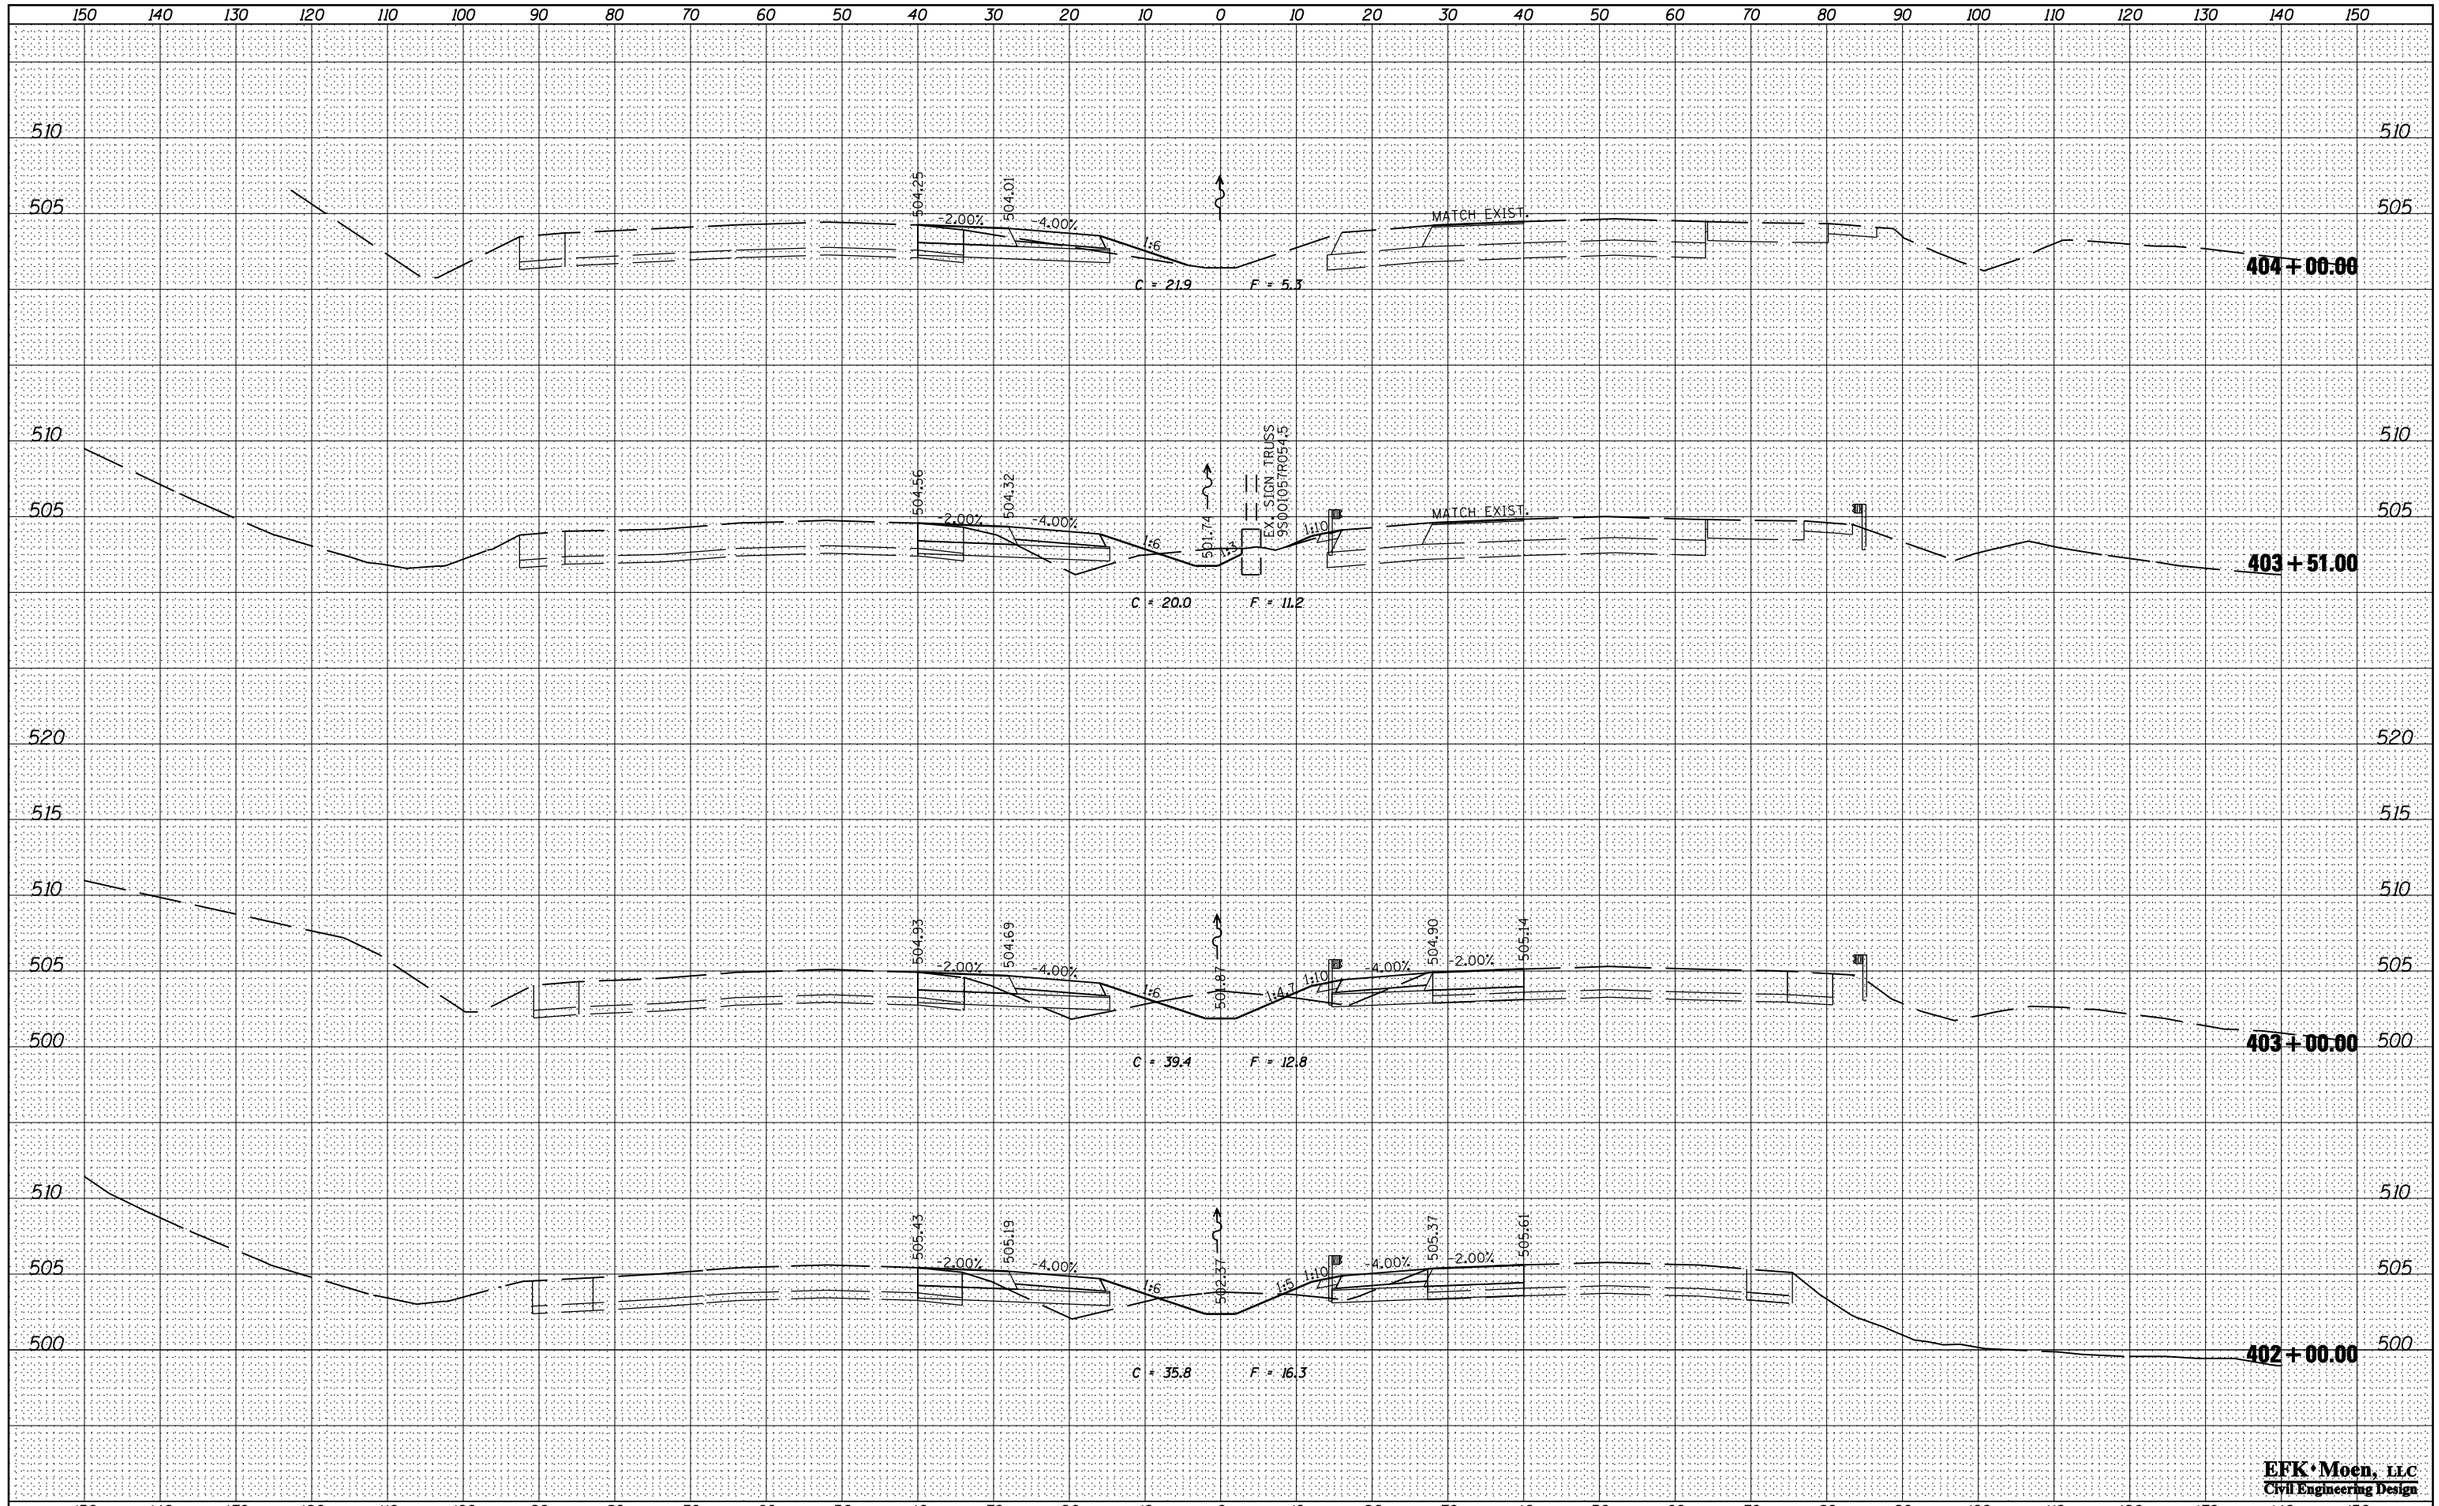

EFK•Moen, LLC
Civil Engineering Design

FILE NAME =	USER NAME = $USER$	DESIGNED - JRD	REVISED -
$FILEL$		DRAWN - MSK	REVISED -
	PLOT SCALE = $SCALE$	CHECKED - SLD	REVISED -
$MODELNAME$	PLOT DATE = $DATE$	DATE - 02/01/2013	REVISED -

STATE OF ILLINOIS
DEPARTMENT OF TRANSPORTATION

FAI ROUTE 57 (I-57) CROSS SECTIONS

SCALE: 10 H : 5 V | SHEET 76 OF 83 SHEETS | STA. 402+00.00 TO STA.404+00.00

F.A.I. RTE.	SECTION	COUNTY	TOTAL SHEETS	SHEET NO.
57	(X1-6-2,X1-5,(X1-4-1BR-1))R-1	WILLIAMSON	202	195
		CONTRACT NO. 78334		
		ILLINOIS	FED. AID PROJECT	