NOTE:
ALL ADVANCED WARNING PEDESTRIAN SIGNS SHALL BE PLACED 100' FEET IN FRONT OF THE LEADING EDGE OF THE CROSS WALK

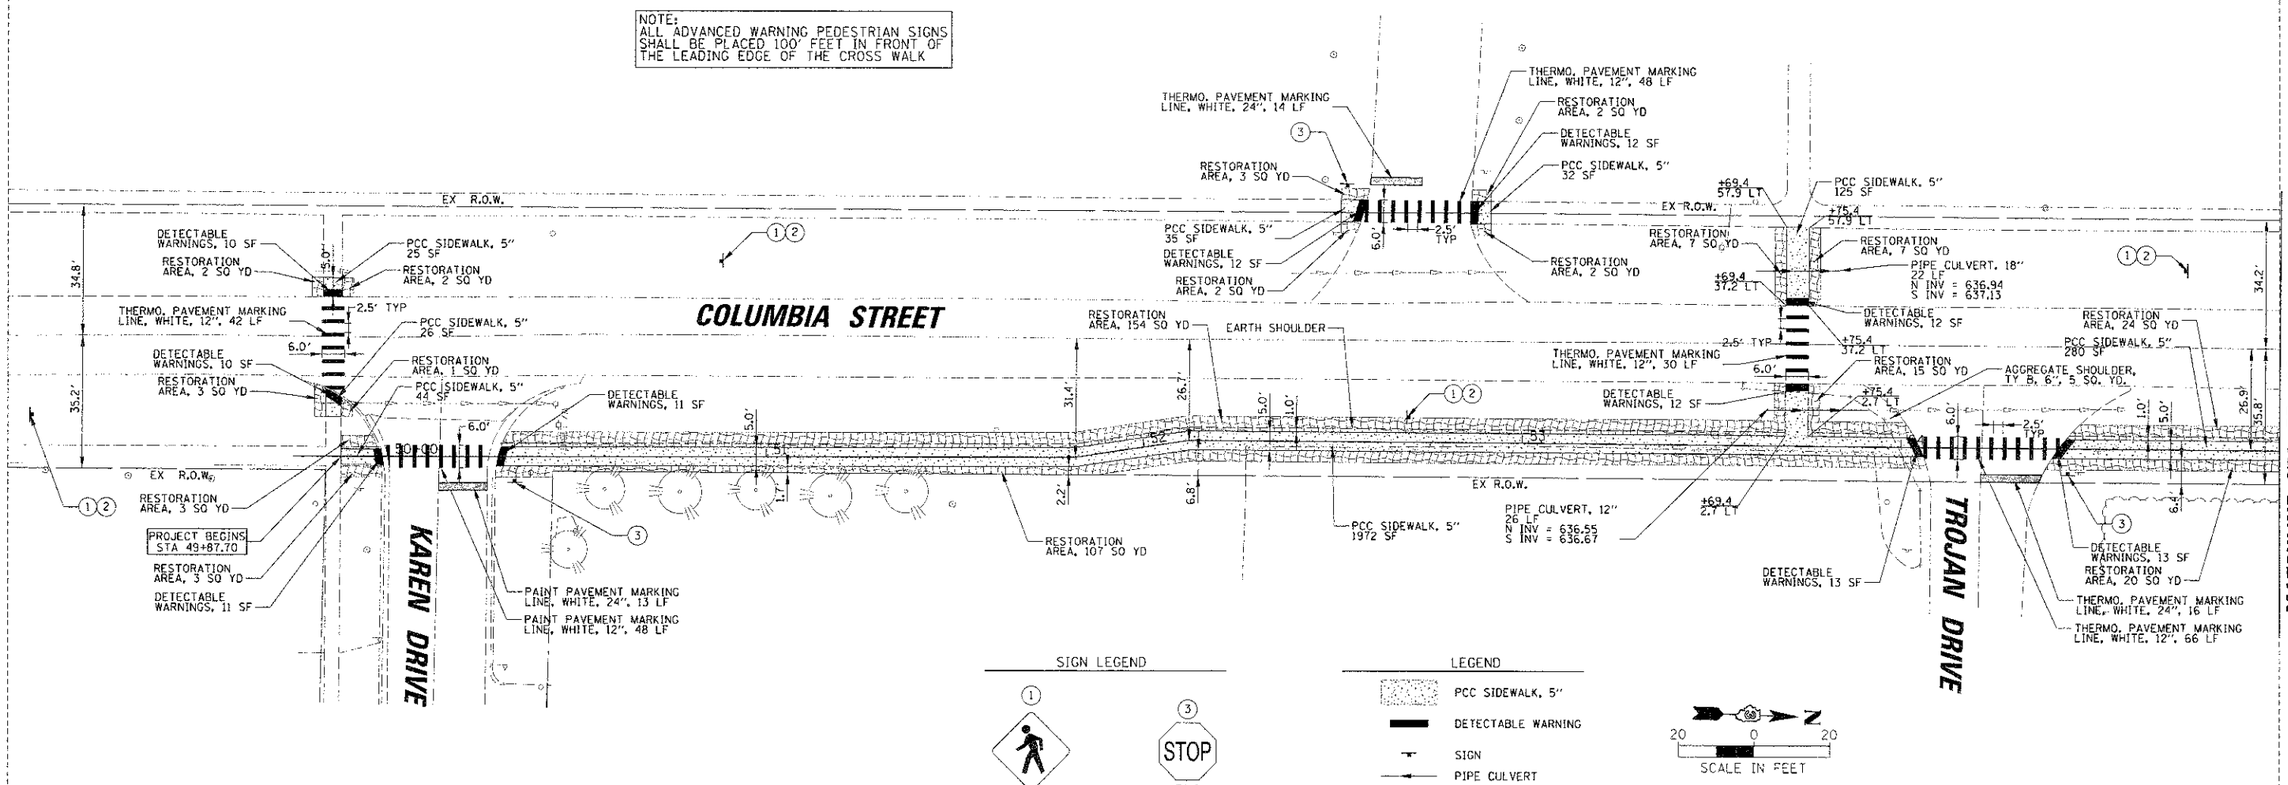

SIGN LEGEND

(1) W11-2 FLORESCENT YELLOW GREEN 36" x 36"

(2) AHEAD W16-9P FLORESCENT YELLOW GREEN 24" x 12"

(3) STOP R1-1 30" x 30"

LEGEND

PCC SIDEWALK, 5"

DETECTABLE WARNING

SIGN

PIPE CULVERT

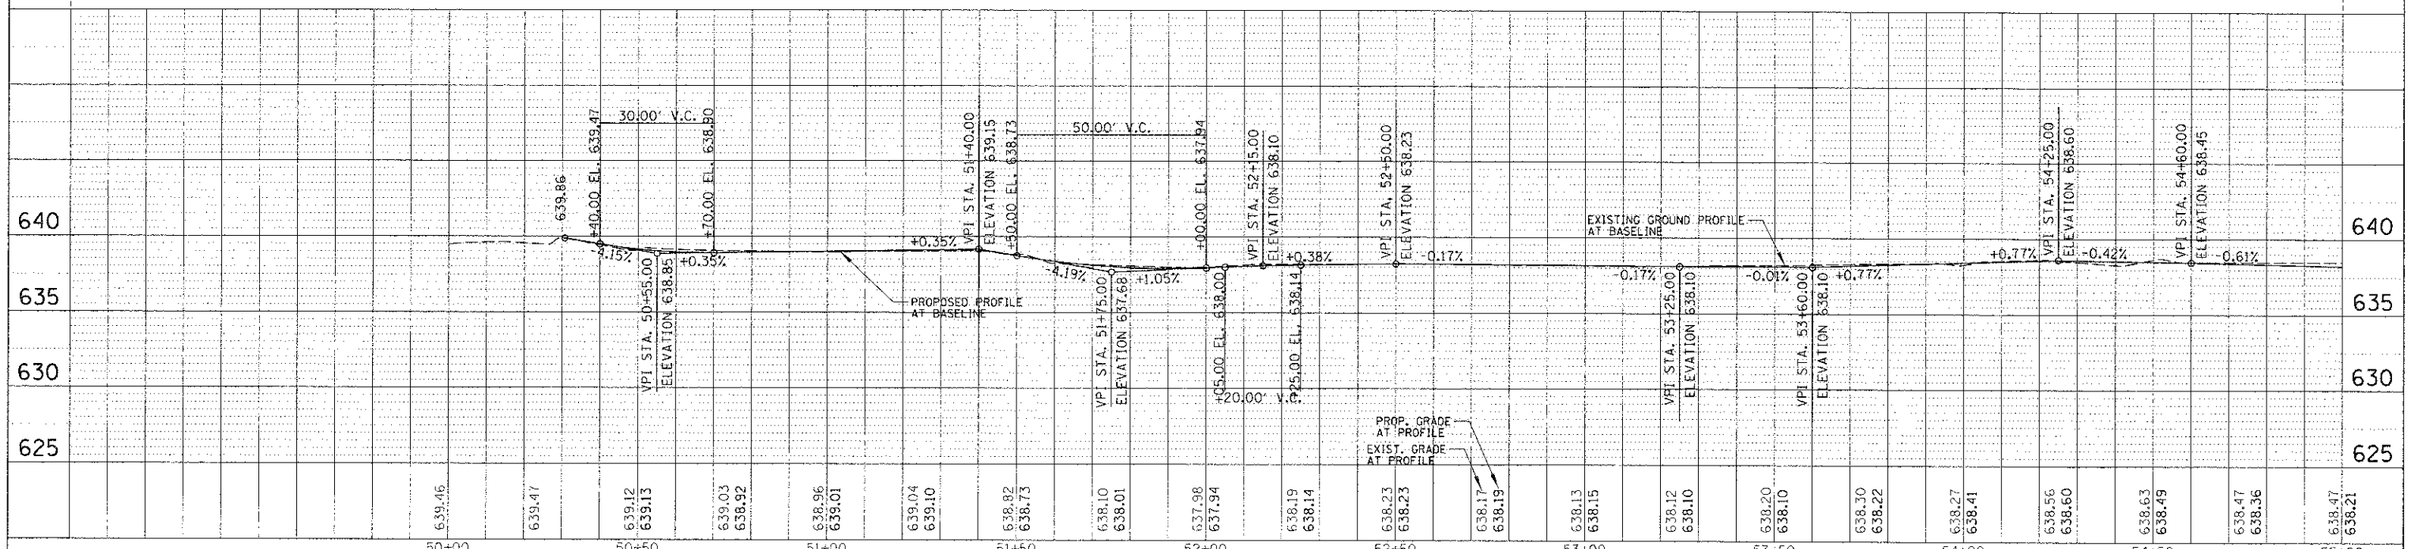

FILE NAME = X:\Designs\09839\R2832A\Civil\R2832-P32.dgn	USER NAME = CMCCOLLUM	DESIGNED - CJM	REVISED -
		DRAWN - CJM	REVISED
	PLOT SCALE = 20'	CHECKED - REH	REVISED
	PLOT DATE = 2/7/2013	DATE - 02/08/13	REVISED

STATE OF ILLINOIS
DEPARTMENT OF TRANSPORTATION

PLAN AND PROFILE
COLUMBIA STREET

SCALE: 20' | SHEET NO. 3 OF 8 SHEETS | STA. 49+87.70 TO STA. 55+00.00

F.A. RTE.	SECTION	COUNTY	TOTAL SHEETS	SHEET NO.
	12-00051-00-SW	LIVINGSTON	40	19
		CONTRACT NO. 87547		
		ILLINOIS FED. AID PROJECT		