NO IMPROVEMENT AT THIS LOCATION UNDER THIS CONTRACT

ALVIN RIEDLE
SW¼, SEC 14, T. 5 N., R. 1 E., 3RD P.M.

LORI JOHNSON
SW¼, SEC 14, T. 5 N., R. 1 E., 3RD P.M.

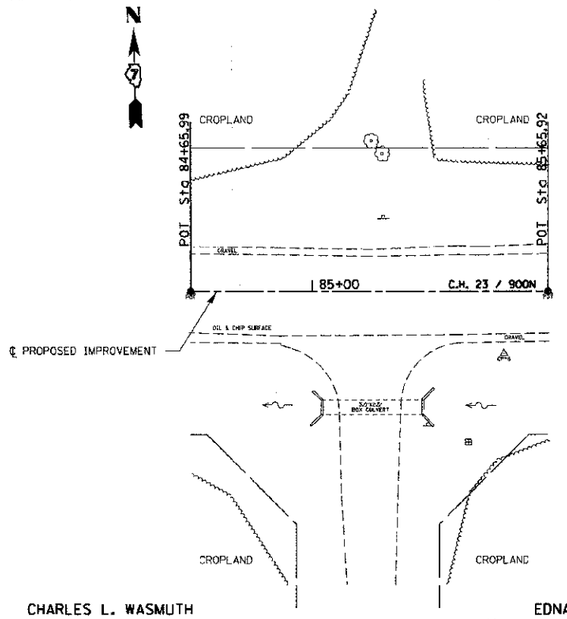

CHARLES L. WASMUTH
NE¼, NW¼, SEC 23, T. 5 N., R. 1 E., 3RD P.M.

EDNA SCHUKAR
NE¼, SEC 23, T. 5 N., R. 1 E., 3RD P.M.

LORI JOHNSON
SE¼, SEC 14, T. 5 N., R. 1 E., 3RD P.M.

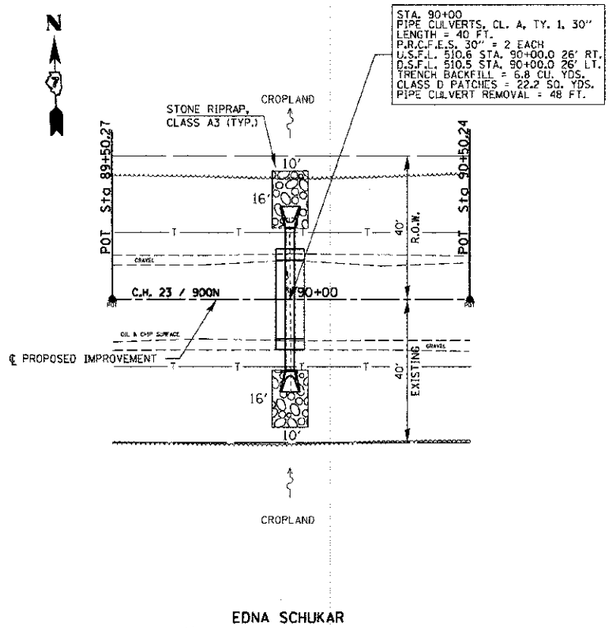

EDNA SCHUKAR
NE¼, SEC 23, T. 5 N., R. 1 E., 3RD P.M.

WILLIAM & ANNA WASMUTH TRUST
SE¼, SE¼, SEC 15, T. 5 N., R. 1 E., 3RD P.M.

BEULAH WASMUTH
W½, SE¼ SEC 18, T. 5 N., R. 2 E., 3RD P.M.

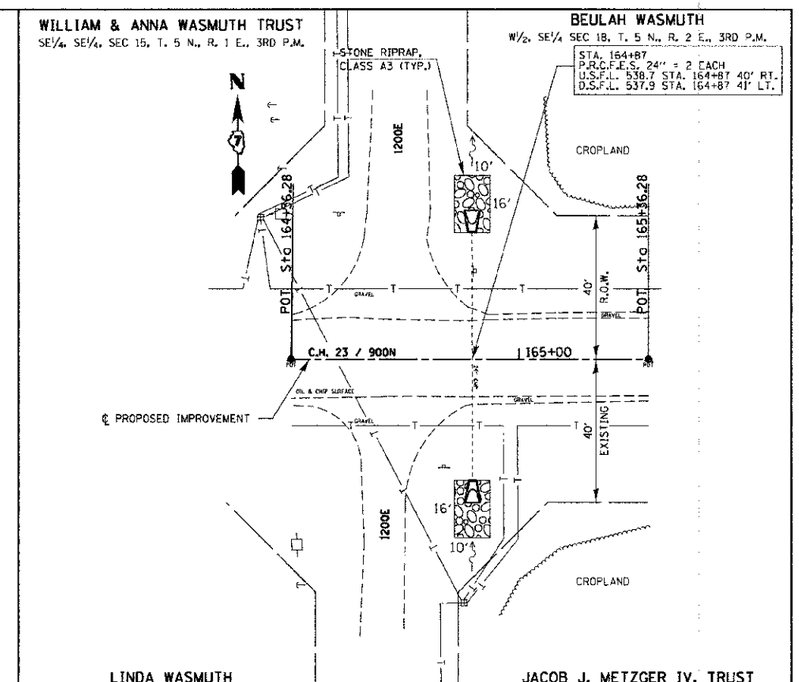

LINDA WASMUTH
NE¼, NE¼, SEC 24, T. 5 N., R. 1 E., 3RD P.M.

JACOB J. METZGER IV, TRUST
NW¼, SEC 19, T. 5 N., R. 2 E., 3RD P.M.

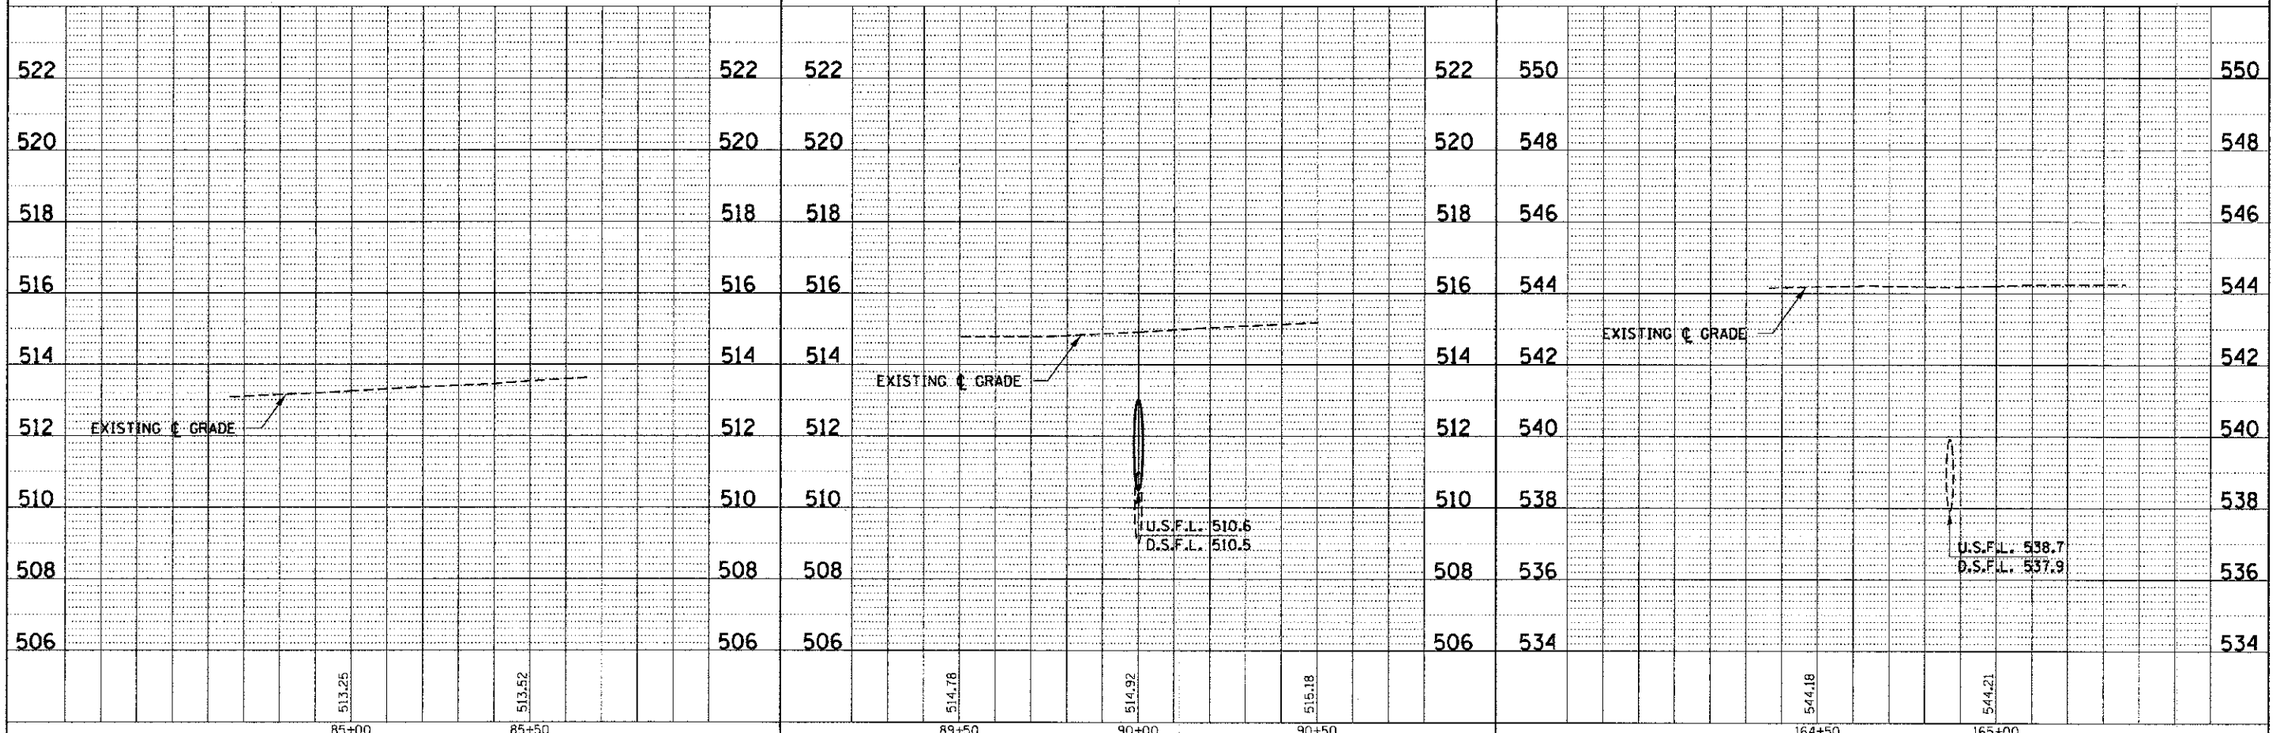

FILE NAME = 110204-sht-pp02.dgn	USER NAME =	DESIGNED - J.W.F.	REVISED -
HAMPTON, LENZINI AND RENWICK, INC. 2360 STEVENSON DR VE, SUITE 201 SPRINGFIELD, ILLINOIS 62702		DRAWN - D.T.M.	REVISED -
ILLINOIS PROFESSIONAL DESIGN FIRM LS/PE/SE CORP. 184.000950	PLOT SCALE =	CHECKED - M.C.B.	REVISED -
	PLOT DATE = 1/28/2013	DATE - 01/28/13	REVISED -

STATE OF ILLINOIS
FAYETTE COUNTY HIGHWAY DEPARTMENT

PLAN & PROFILE
F.A.S. 717 / C.H. 23 / 900N

SCALE: H:20;V:5 | SHEET NO. 2 OF 14 SHEETS | STA. | TO STA.

C.H.	SECTION	COUNTY	TOTAL SHEETS	SHEET NO.
23	09-00120-00-DR	FAYETTE	76	10
		CONTRACT NO. 95702		
		ILLINOIS FED. AID PROJECT		