HENRIETTA PETZING

SE¼, SEC 17, T. 5 N., R. 3 E., 3RD P.M.

STA. 587+50
PIPE CULVERTS, CL. A, TY. 1, EQUIVALENT
ROUND SIZE 24"
NUMBER = 2
LENGTH = 38 FT. EACH
P.R.C.F.E.S. EQUIVALENT ROUND SIZE 24" = 4 EACH
U.S.F.L. 597.5 STA. 587+47.5 25' LT.
D.S.F.L. 597.3 STA. 587+47.5 25' RT.
U.S.F.L. 597.5 STA. 587+52.5 25' LT.
D.S.F.L. 597.3 STA. 587+52.5 25' RT.
TRENCH BACKFILL = 10.1 CU. YDS.
CLASS D PATCHES = 34.3 SQ. YDS.
PIPE CULVERT REMOVAL = 96 FT.

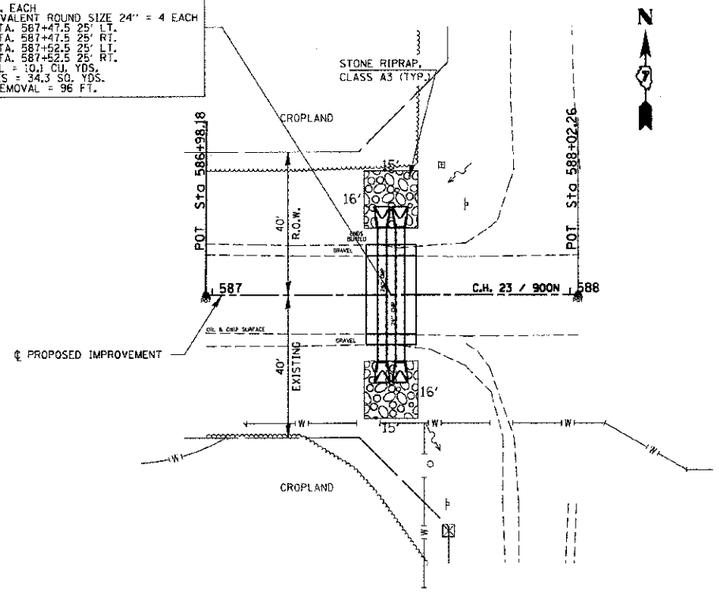

MARTIN L. O'DELL

NE¼, NE¼, SEC 20, T. 5 N., R. 3 E., 3RD P.M.

HARRY & VIRGIL WASMUTH

SW¼, SW¼, SEC 16, T. 5 N., R. 3 E., 3RD P.M.

STA. 600+90
PIPE CULVERTS, CL. A, TY. 1, EQUIVALENT
ROUND SIZE 36"
LENGTH = 40 FT.
P.R.C.F.E.S. EQUIVALENT ROUND SIZE 36" = 2 EACH
U.S.F.L. 596.6 STA. 600+90 26' LT.
D.S.F.L. 596.3 STA. 600+90 26' RT.
TRENCH BACKFILL = 7.6 CU. YDS.
CLASS D PATCHES = 25.7 SQ. YDS.
PIPE CULVERT REMOVAL = 55 FT.

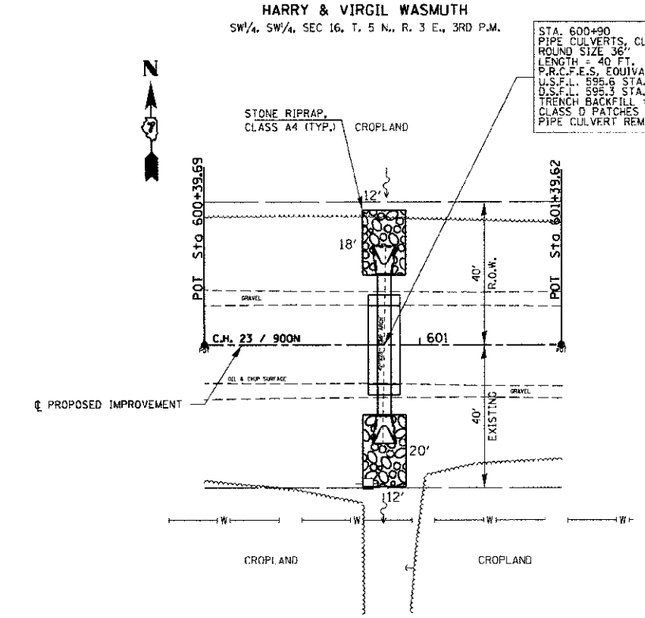

ROBERT C. HARPSTER

NW¼, NW¼, SEC 21, T. 5 N., R. 3 E., 3RD P.M.

RAYMOND & BETTY RUBIN

NE¼, NW¼, SEC 21, T. 5 N., R. 3 E., 3RD P.M.

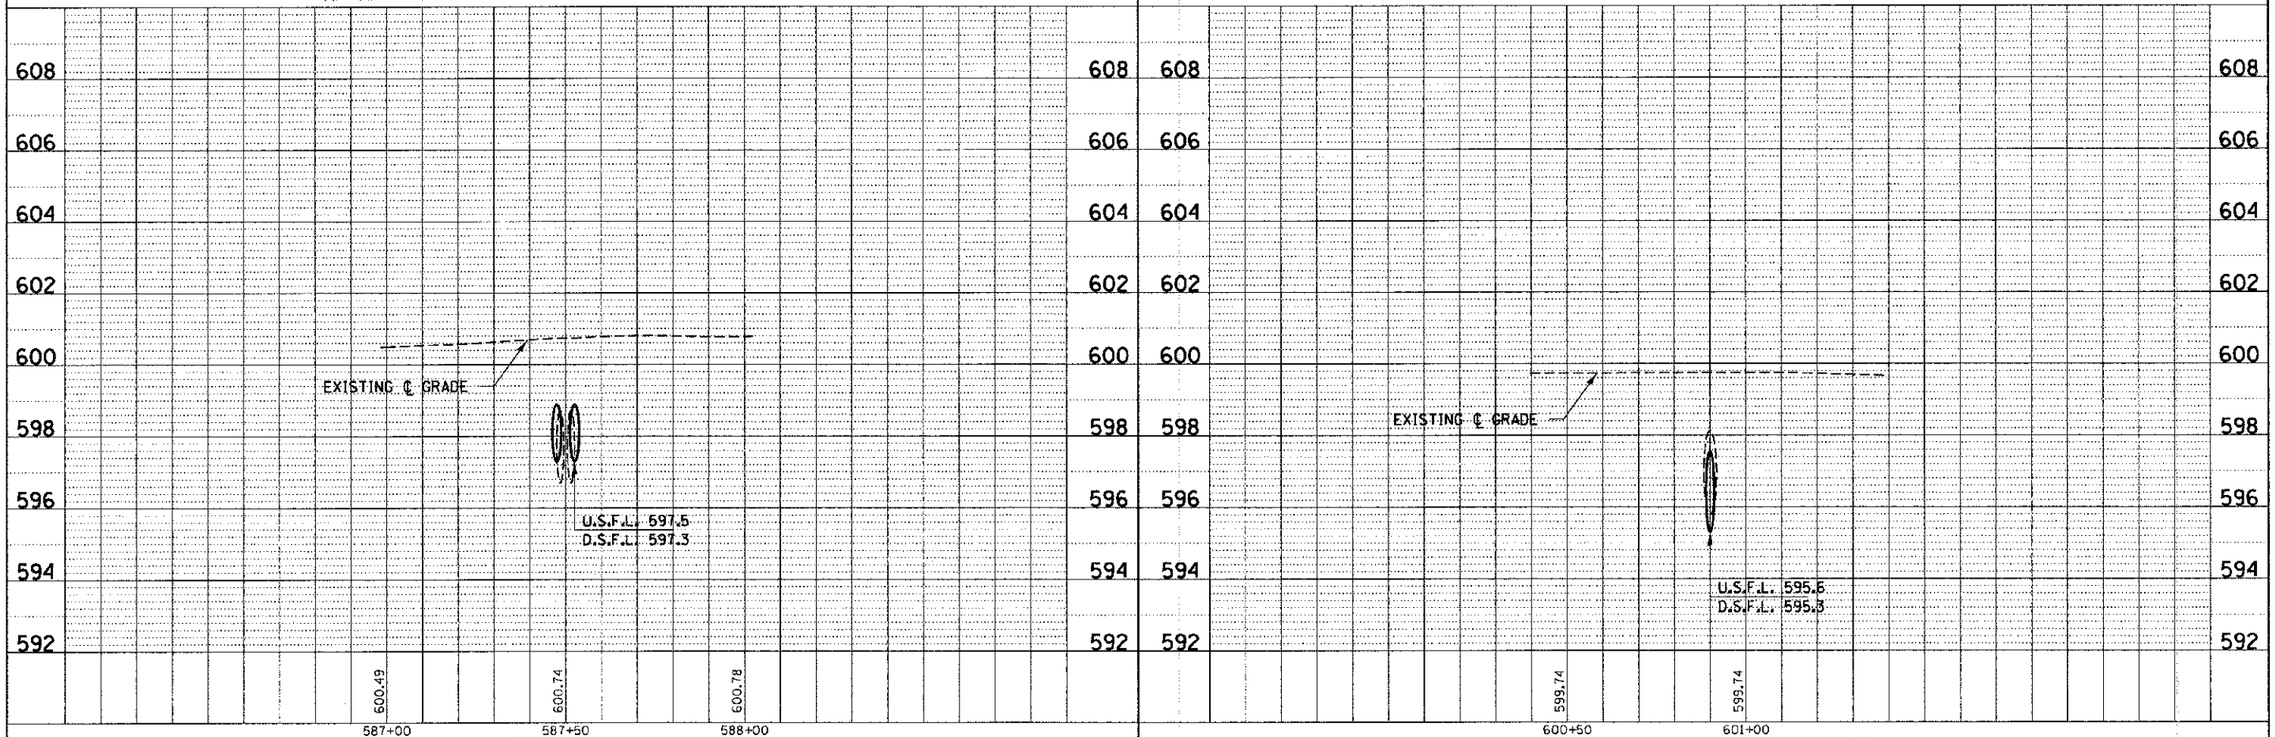

PLAN
SURVEYED
DRAWN
ALIGNMENT CHECKED
NOTE BOOK
NO.
DATE
BY

PROFILE
SURVEYED
DRAWN
GRADES CHECKED
NOTE BOOK
NO.
DATE
BY
STRUCTURE NO(S)(FNS CHKD)

FILE NAME = 110204-sht-ppl3.dgn	USER NAME =	DESIGNED - J.W.F.	REVISED -	
HAMPTON, LENZINI AND RENWICK, INC. 1616 STEVENSON DRIVE, SUITE 201 SPRINGFIELD, ILLINOIS 62703 ILLINOIS PROFESSIONAL DESIGN FIRM LIC / PS / SE EXPIR. 184.004468		DRAWN - D.T.M.	REVISED -	
	PLOT SCALE =	CHECKED - M.G.B.	REVISED -	
	PLOT DATE = 1/28/2013	DATE - 01/28/13	REVISED -	

STATE OF ILLINOIS
FAYETTE COUNTY HIGHWAY DEPARTMENT

PLAN & PROFILE
F.A.S. 717 / C.H. 23 / 900N

SCALE: H:20:V:5 | SHEET NO. 13 OF 14 SHEETS | STA. | TO STA.

C.H.	SECTION	COUNTY	TOTAL SHEETS	SHEET NO.
23	09-00120-00-DR	FAYETTE	76	21
		CONTRACT NO. 95702		
		ILLINOIS FED. AID PROJECT		