FINAL SURVEY	SURVEYED	BY	DATE
NOTE BOOK	PLOTTED		
NO.	TEMPLATE AREAS		
	AREAS CHECKED		

ORIGINAL SURVEY	SURVEYED	BY	DATE
NOTE BOOK	PLOTTED		
NO.	TEMPLATE AREAS		
	AREAS CHECKED		

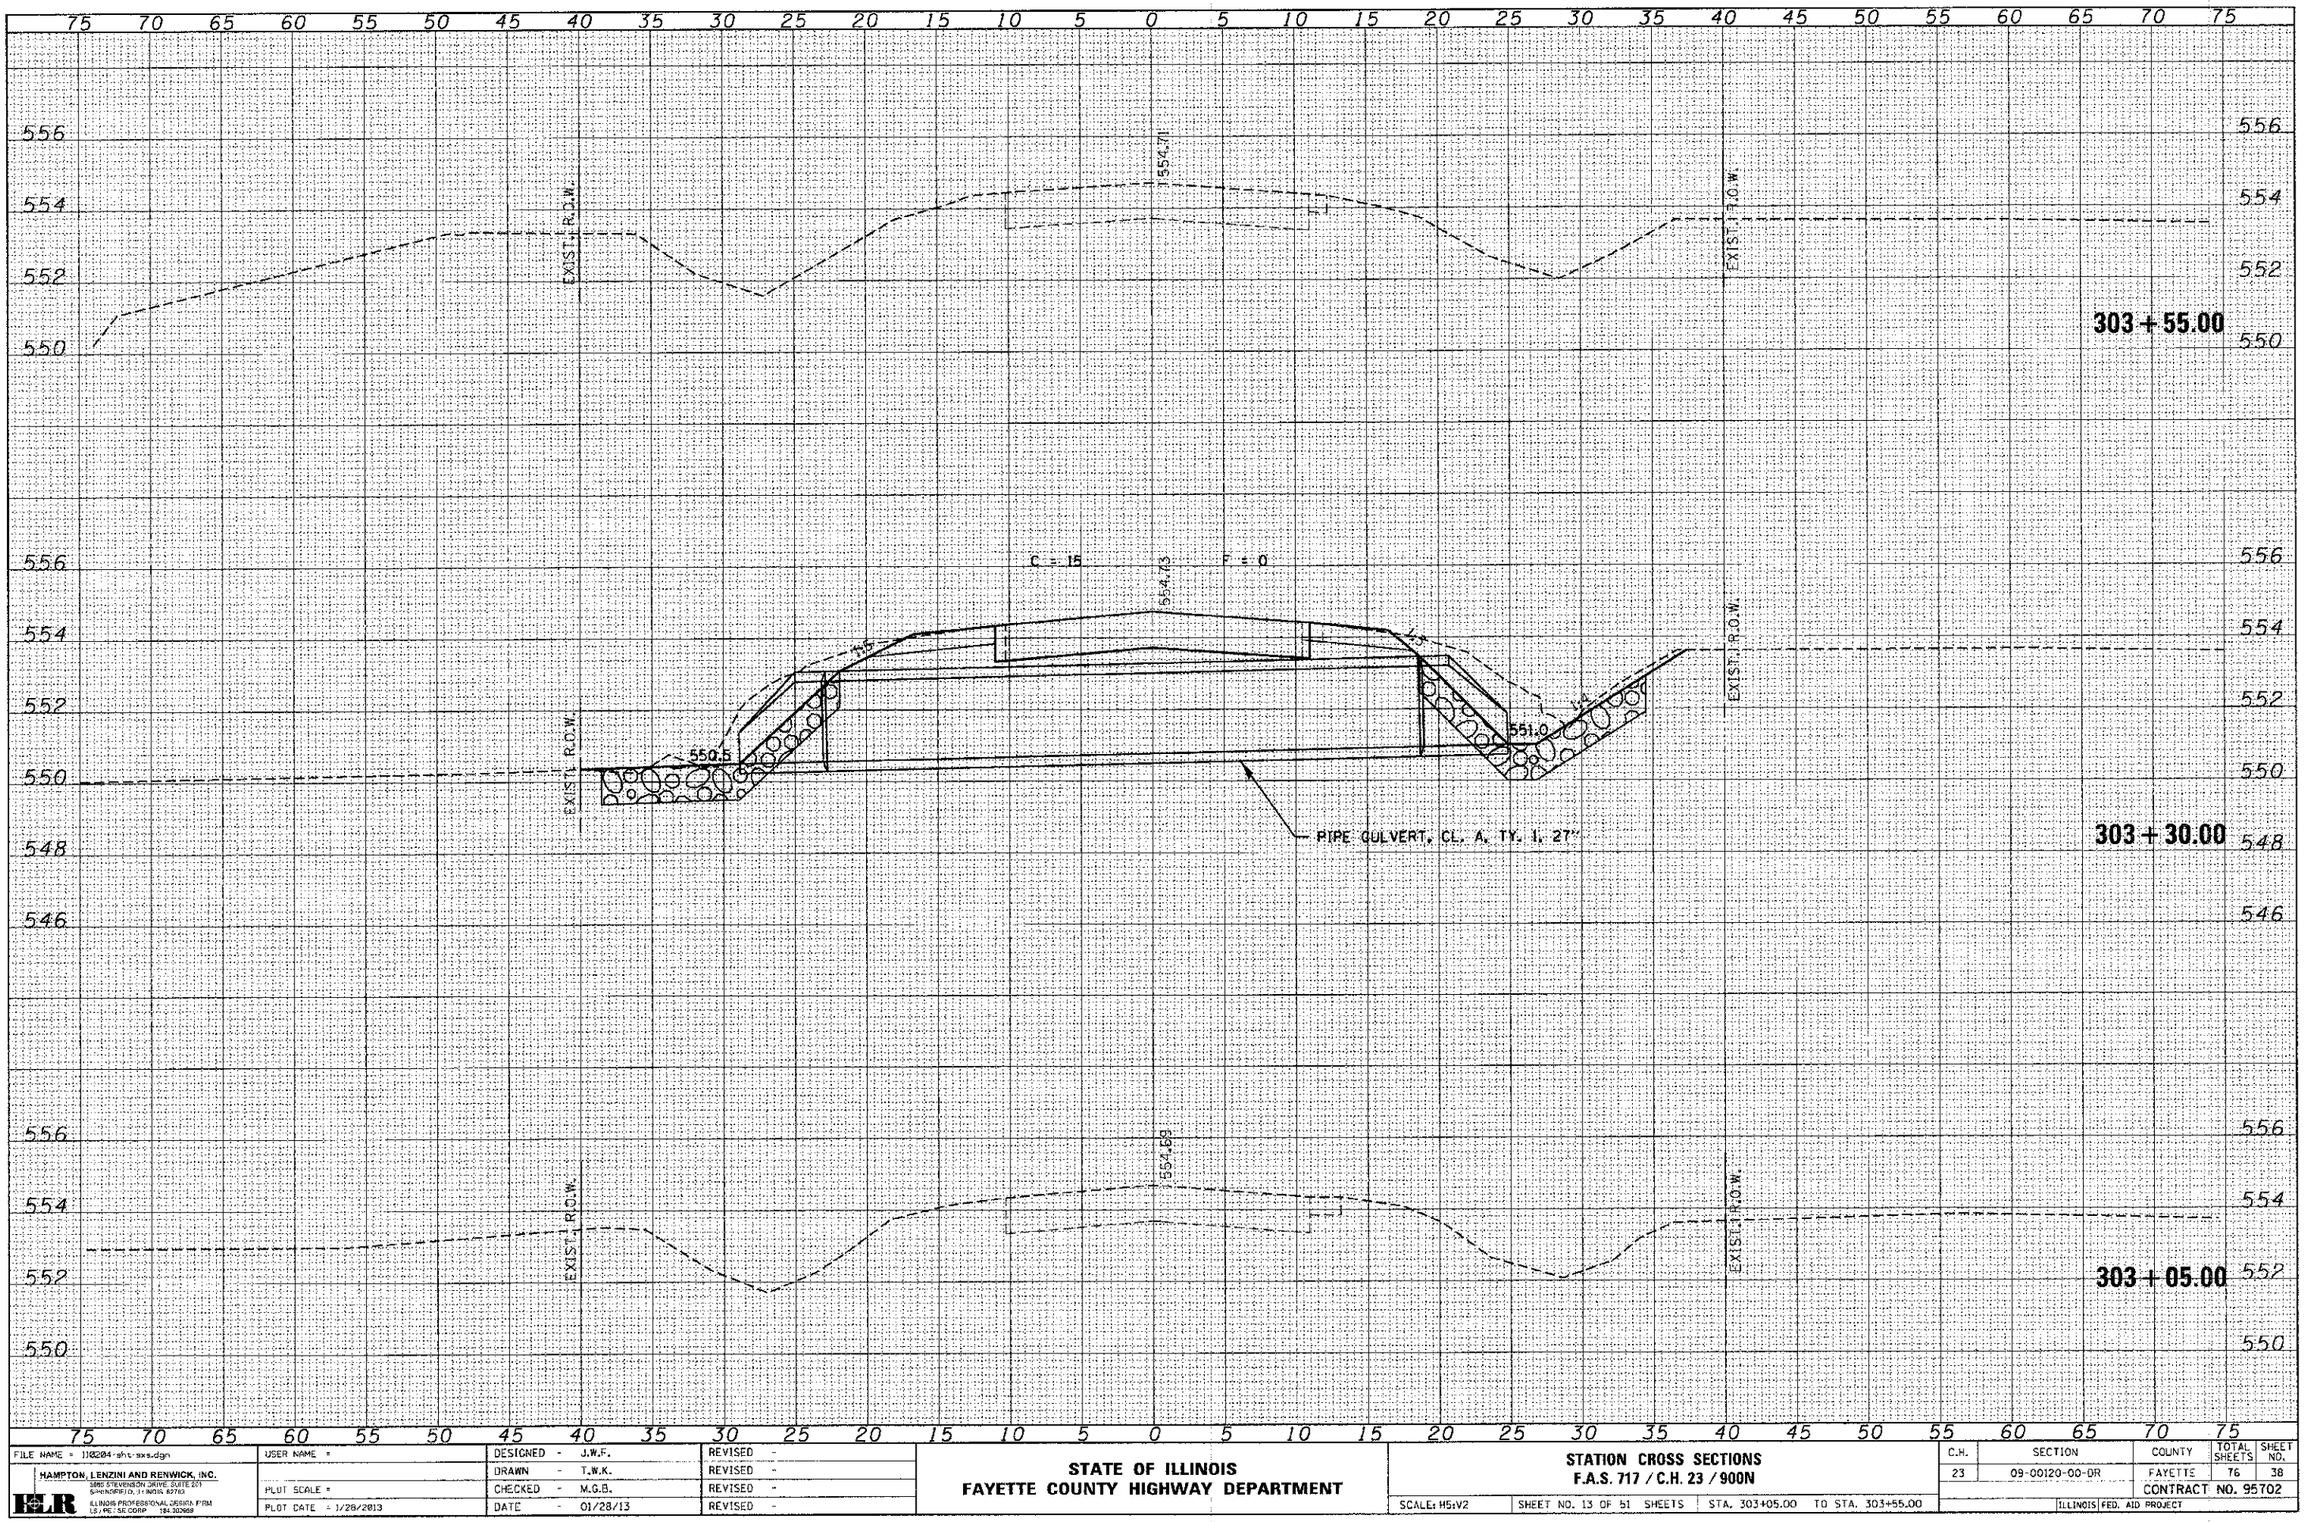

FILE NAME = 110204-sht-sxs.dgn	USER NAME =	DESIGNED - J.W.F.	REVISED -
HAMPTON, LENZINI AND RENWICK, INC. 1890 STEVENSON DRIVE SUITE 201 SPRINGFIELD, ILLINOIS 62703 ILLINOIS PROFESSIONAL DESIGN FIRM I.S./P.E./S.E. CORP 184.002969		DRAWN - T.W.K.	REVISED -
	PLOT SCALE =	CHECKED - M.G.B.	REVISED -
	PLOT DATE = 1/28/2013	DATE - 01/28/13	REVISED -

STATE OF ILLINOIS
FAYETTE COUNTY HIGHWAY DEPARTMENT

STATION CROSS SECTIONS
F.A.S. 717 / C.H. 23 / 900N

SCALE: H:5;V:2 | SHEET NO. 13 OF 51 SHEETS | STA. 303+05.00 TO STA. 303+55.00

C.H.	SECTION	COUNTY	TOTAL SHEETS	SHEET NO.
23	09-00120-00-DR	FAYETTE	76	38
		CONTRACT NO. 95702		
	ILLINOIS FED. AID PROJECT			