FINAL SURVEY?	SURVEYED	BY	
	PLOTTED		
NOTE BOOK	TEMPLATE		
NO.	AREAS CROSS CHECKED		DATE

ORIGINAL SURVEY?	SURVEYED	BY	
	PLOTTED		
NOTE BOOK	TEMPLATE AIT		
NO.	AREAS CROSS CHECKED		DATE

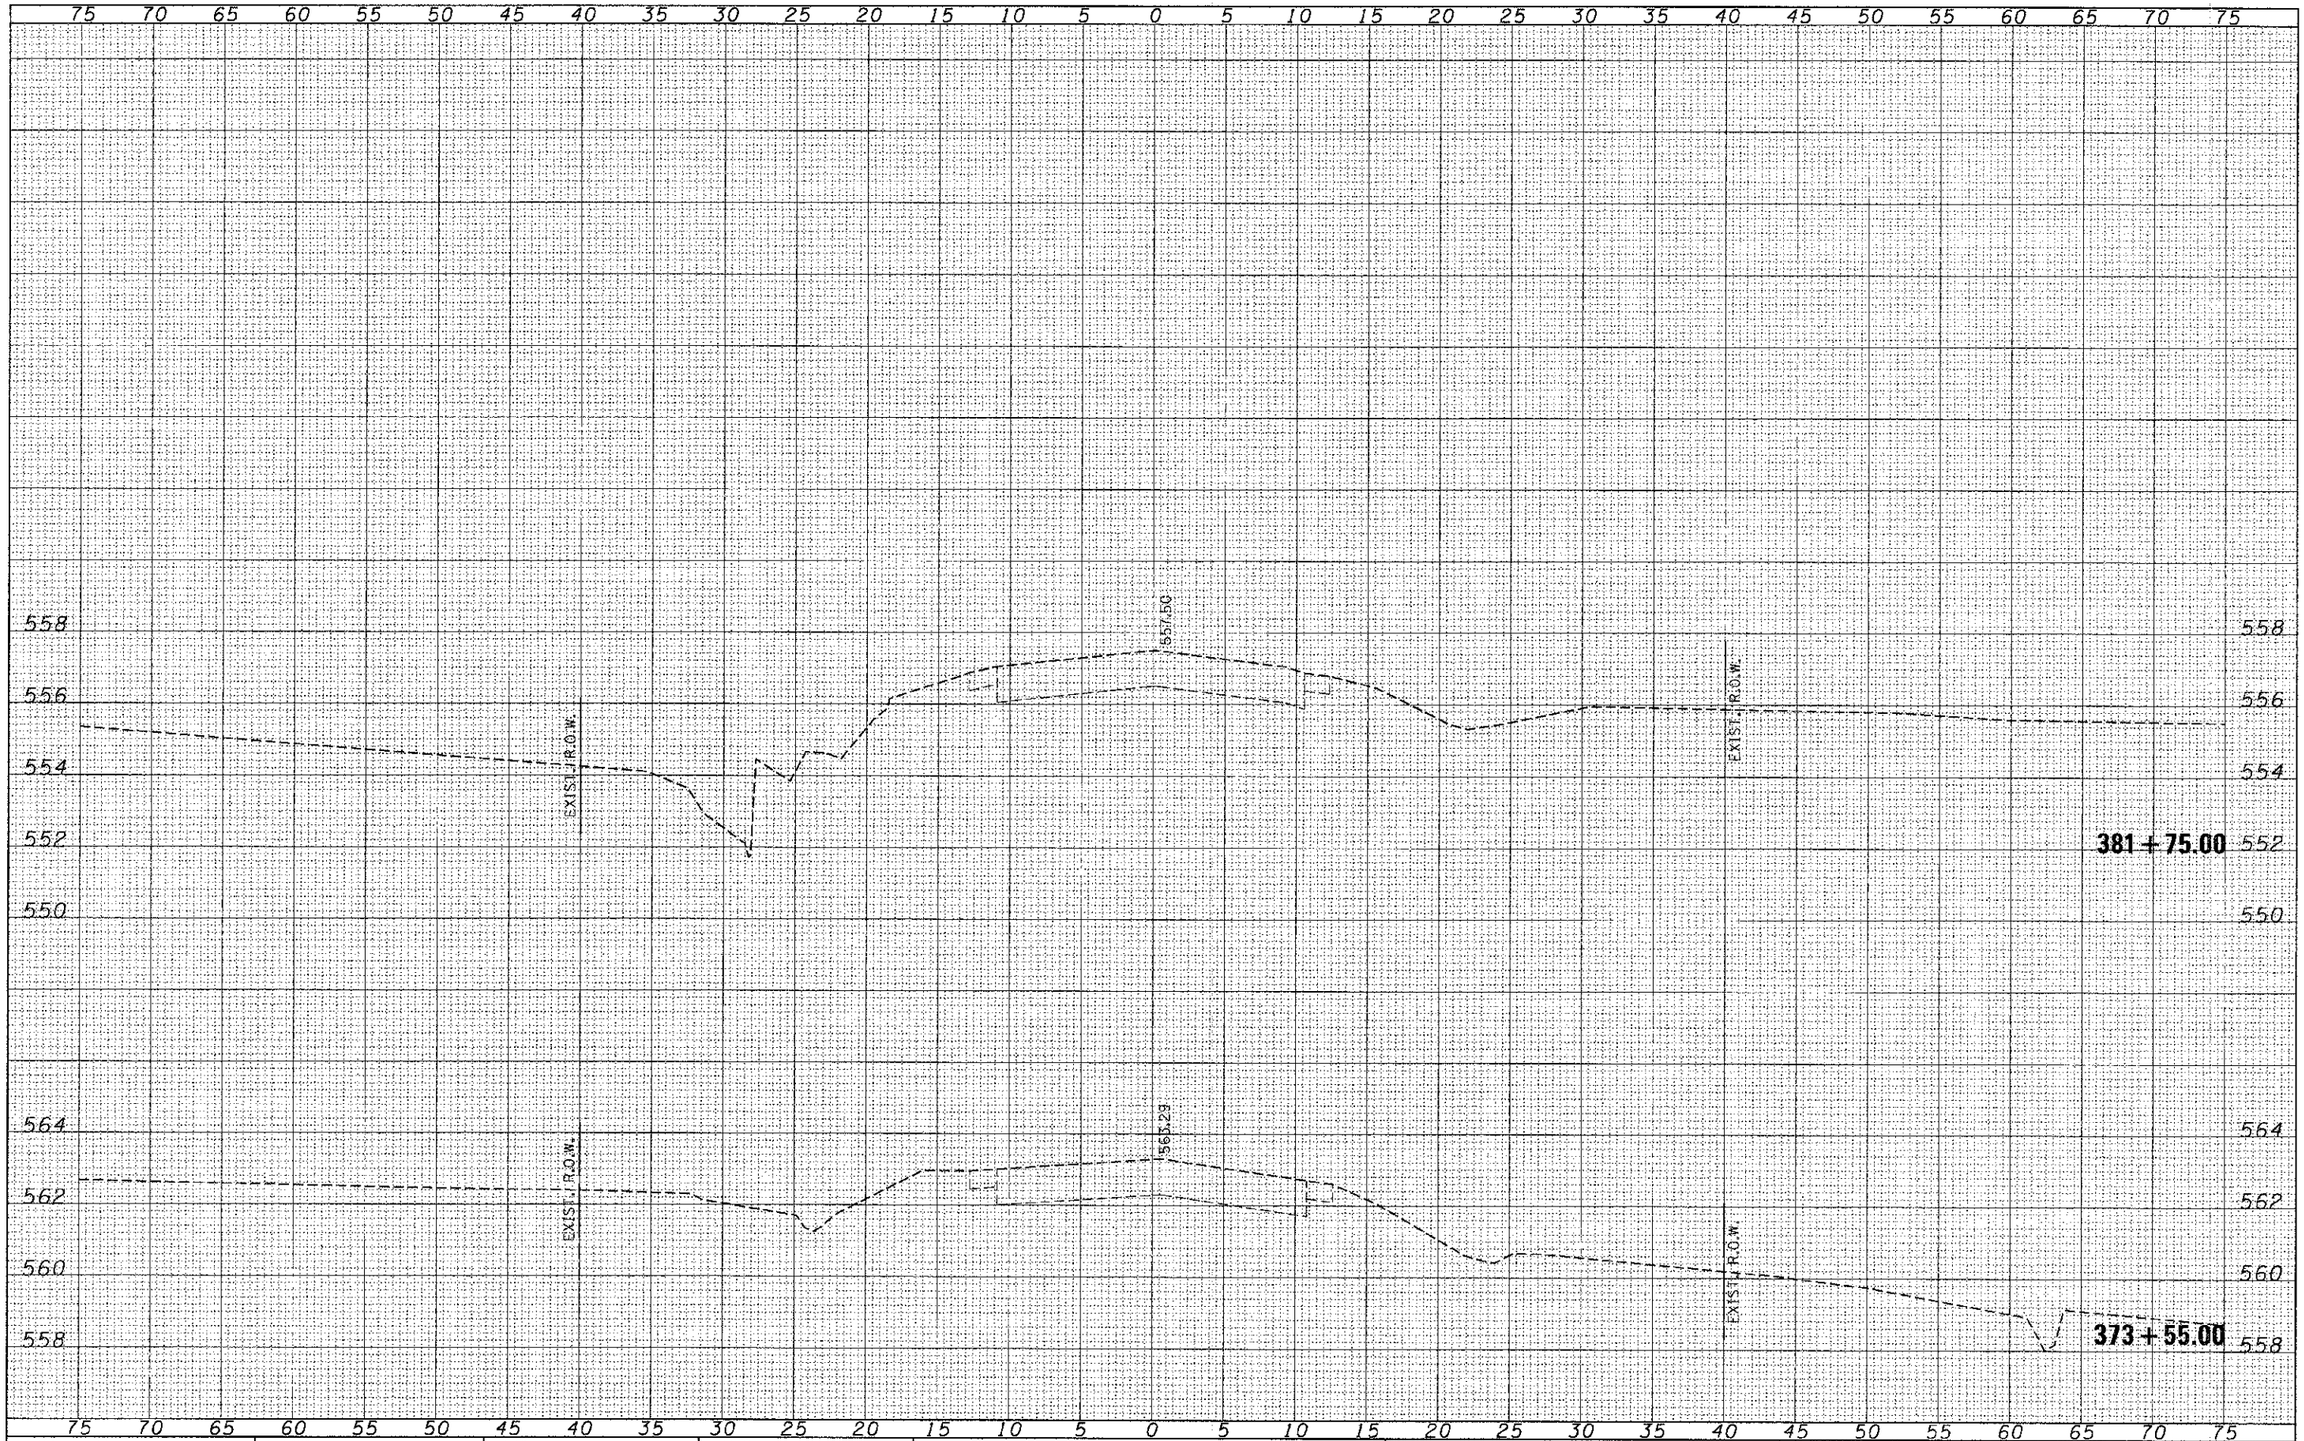

FILE NAME = 110204-sht-xsudgn	USER NAME =	DESIGNED - J.W.F.	REVISED -	STATION CROSS SECTIONS F.A.S. 717 / C.H. 23 / 900N	C.H. 23 | SECTION 09-00120-00-DR | COUNTY FAYETTE | TOTAL SHEETS 76 | SHEET NO. 41
HAMPTON, LENZINI AND RENWICK, INC. 3035 STEVENSON DRIVE, SUITE 201 SPRINGFIELD, ILLINOIS 62703 ILLINOIS PROFESSIONAL DESIGN FIRM LIFETIME CORP. 184.000169	PLOT SCALE =	DRAWN - T.W.K.	REVISED -		CONTRACT NO. 95702
	PLOT DATE = 1/28/2013	CHECKED - M.G.B.	REVISED -		ILLINOIS FED. AID PROJECT
		DATE - 01/28/13	REVISED -	SCALE: H:5 V:2 | SHEET NO. 16 OF 51 SHEETS | STA. 373+55.00 TO STA. 381+75.00	

STATE OF ILLINOIS
FAYETTE COUNTY HIGHWAY DEPARTMENT