FINAL SURVEY	SURVEYED	BY	DATE
NOTE BOOK	PLOTTED		
NO.	AREAS		
	AREAS CHECKED		

ORIGINAL SURVEY	SURVEYED	BY	DATE
NOTE BOOK	PLOTTED		
NO.	AREAS		
	AREAS CHECKED		

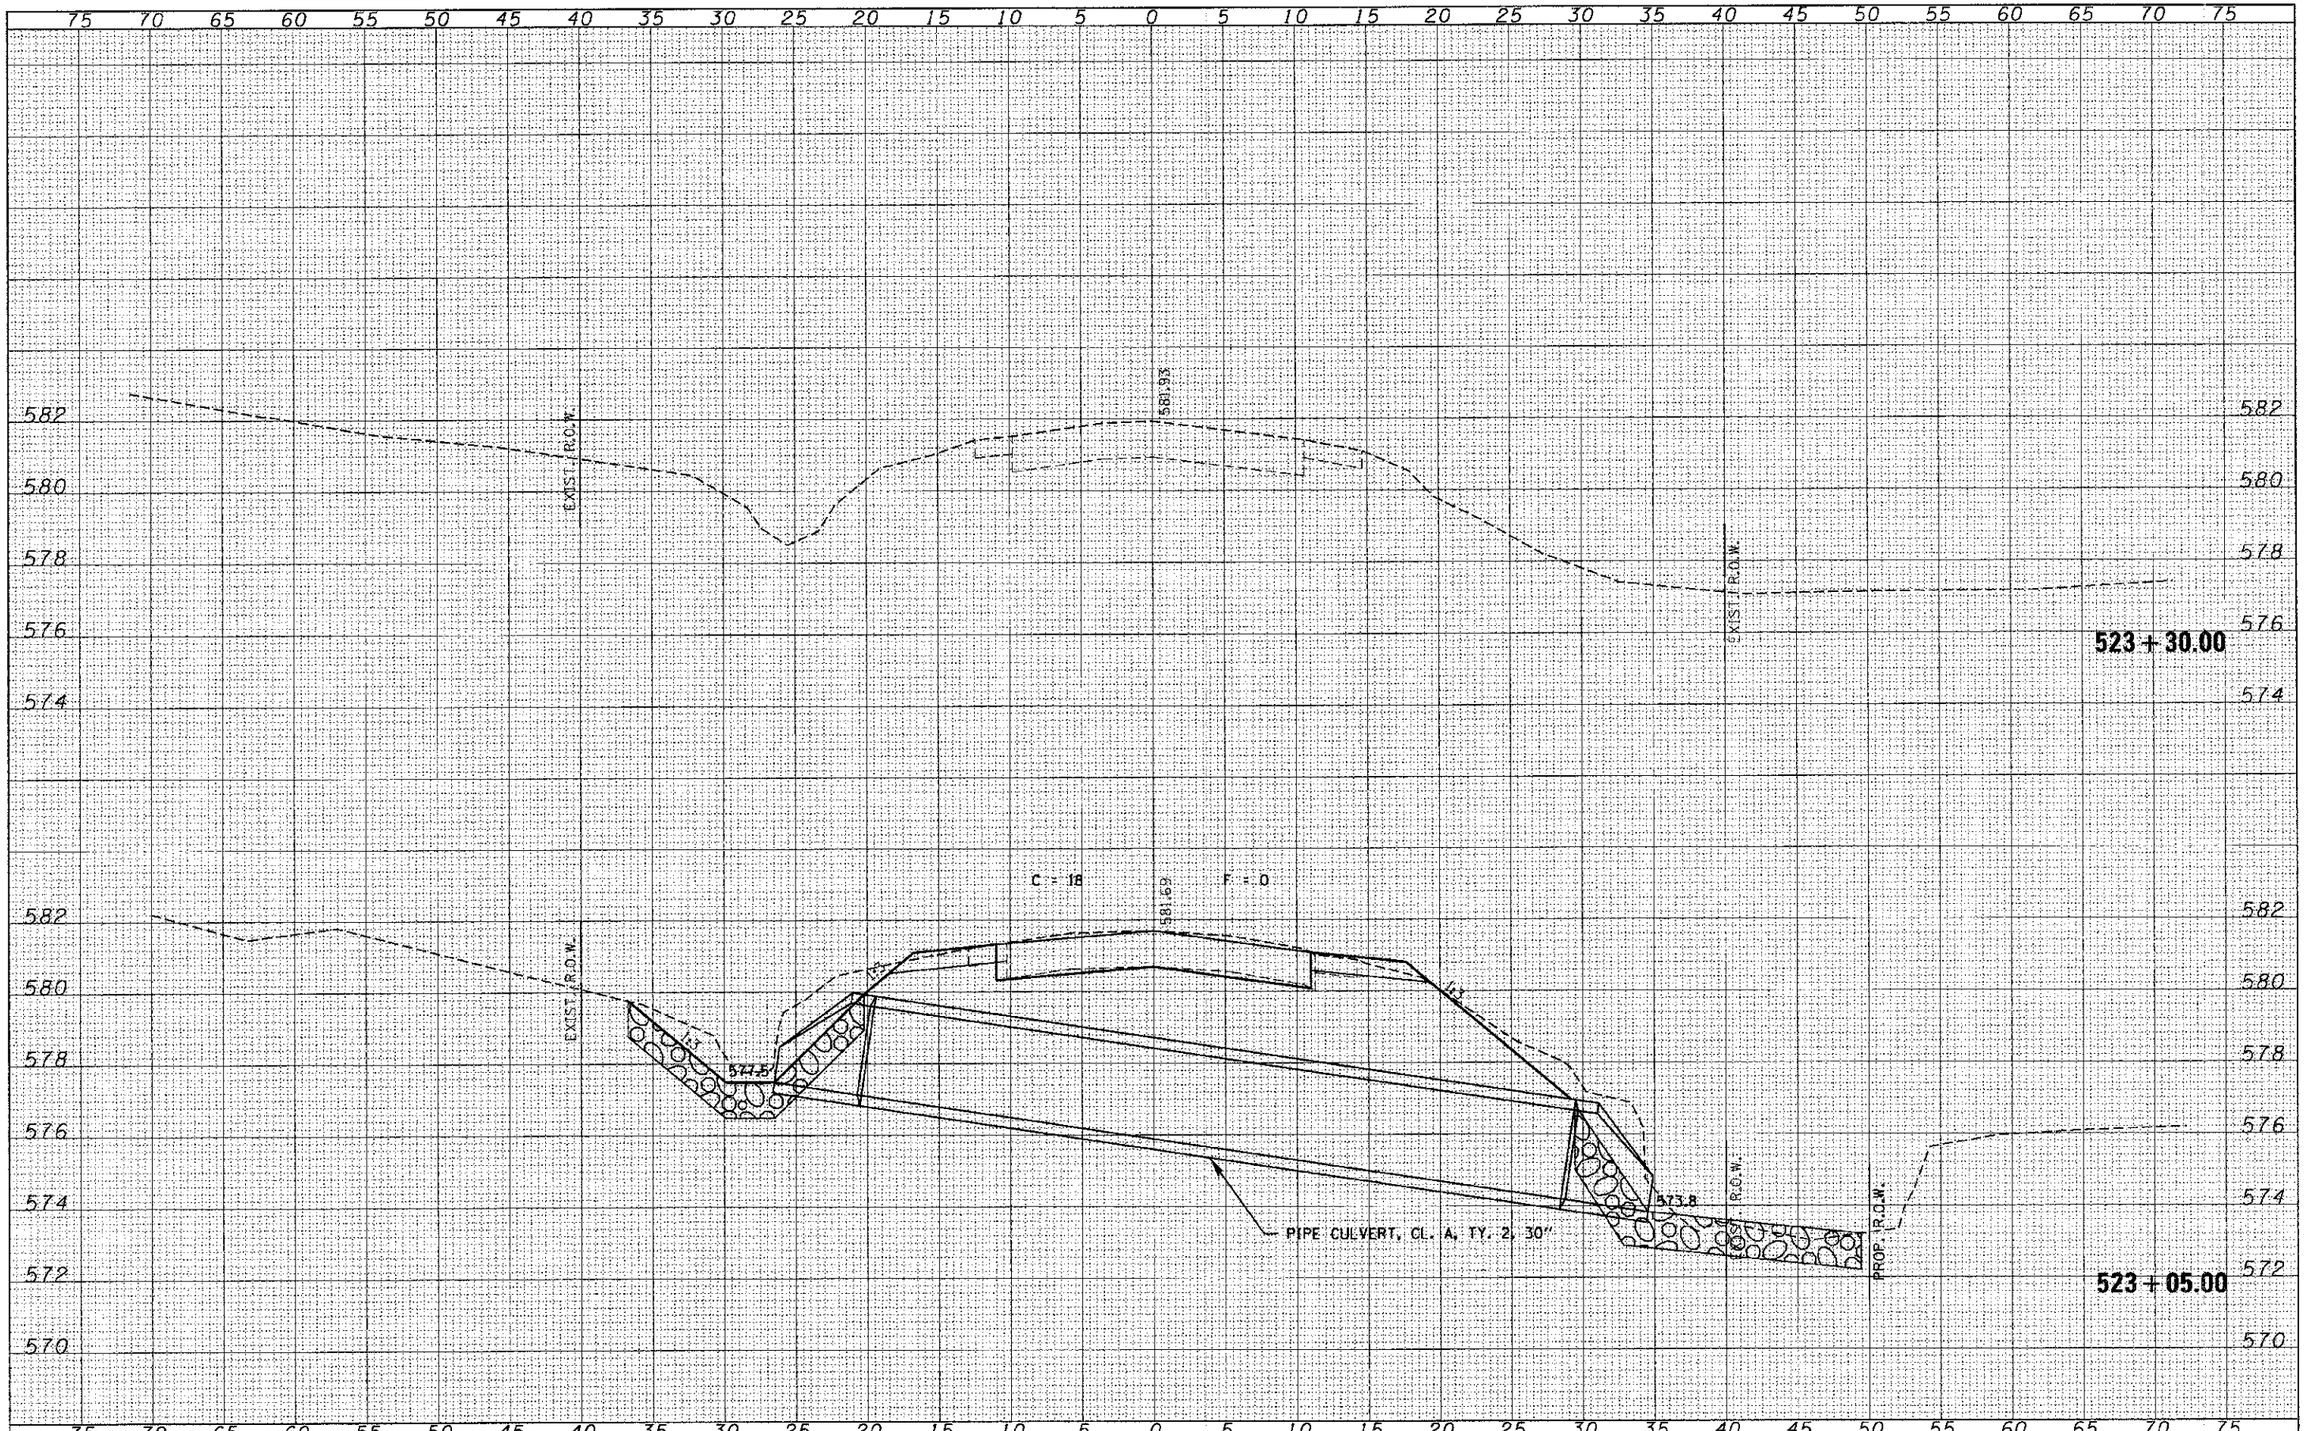

FILE NAME = 1102204-sht-xxs.dgn	USER NAME =	DESIGNED - J.W.F.	REVISED -	STATE OF ILLINOIS FAYETTE COUNTY HIGHWAY DEPARTMENT	STATION CROSS SECTIONS F.A.S. 717 / C.H. 23 / 900N
HAMPTON, LENZINI AND RENWICK, INC. 3946 STEVENSON DRIVE, SUITE 201 SPRINGFIELD, ILLINOIS 62703 ILLINOIS PROFESSIONAL DESIGN FIRM LS / PE / SE CORP. 184.000905		DRAWN - T.W.K.	REVISED -		
	PLOT SCALE =	CHECKED - M.G.B.	REVISED -		
	PLOT DATE = 1/28/2013	DATE - 01/28/13	REVISED -		SCALE: H:5;V:2 | SHEET NO. 45 OF 51 SHEETS | STA. 523+05.00 TO STA. 523+30.00

C.H.	SECTION	COUNTY	TOTAL SHEETS	SHEET NO.
23	09-00120-00-DR	FAYETTE	76	70
		CONTRACT NO. 95702		
		ILLINOIS FED. AID PROJECT		