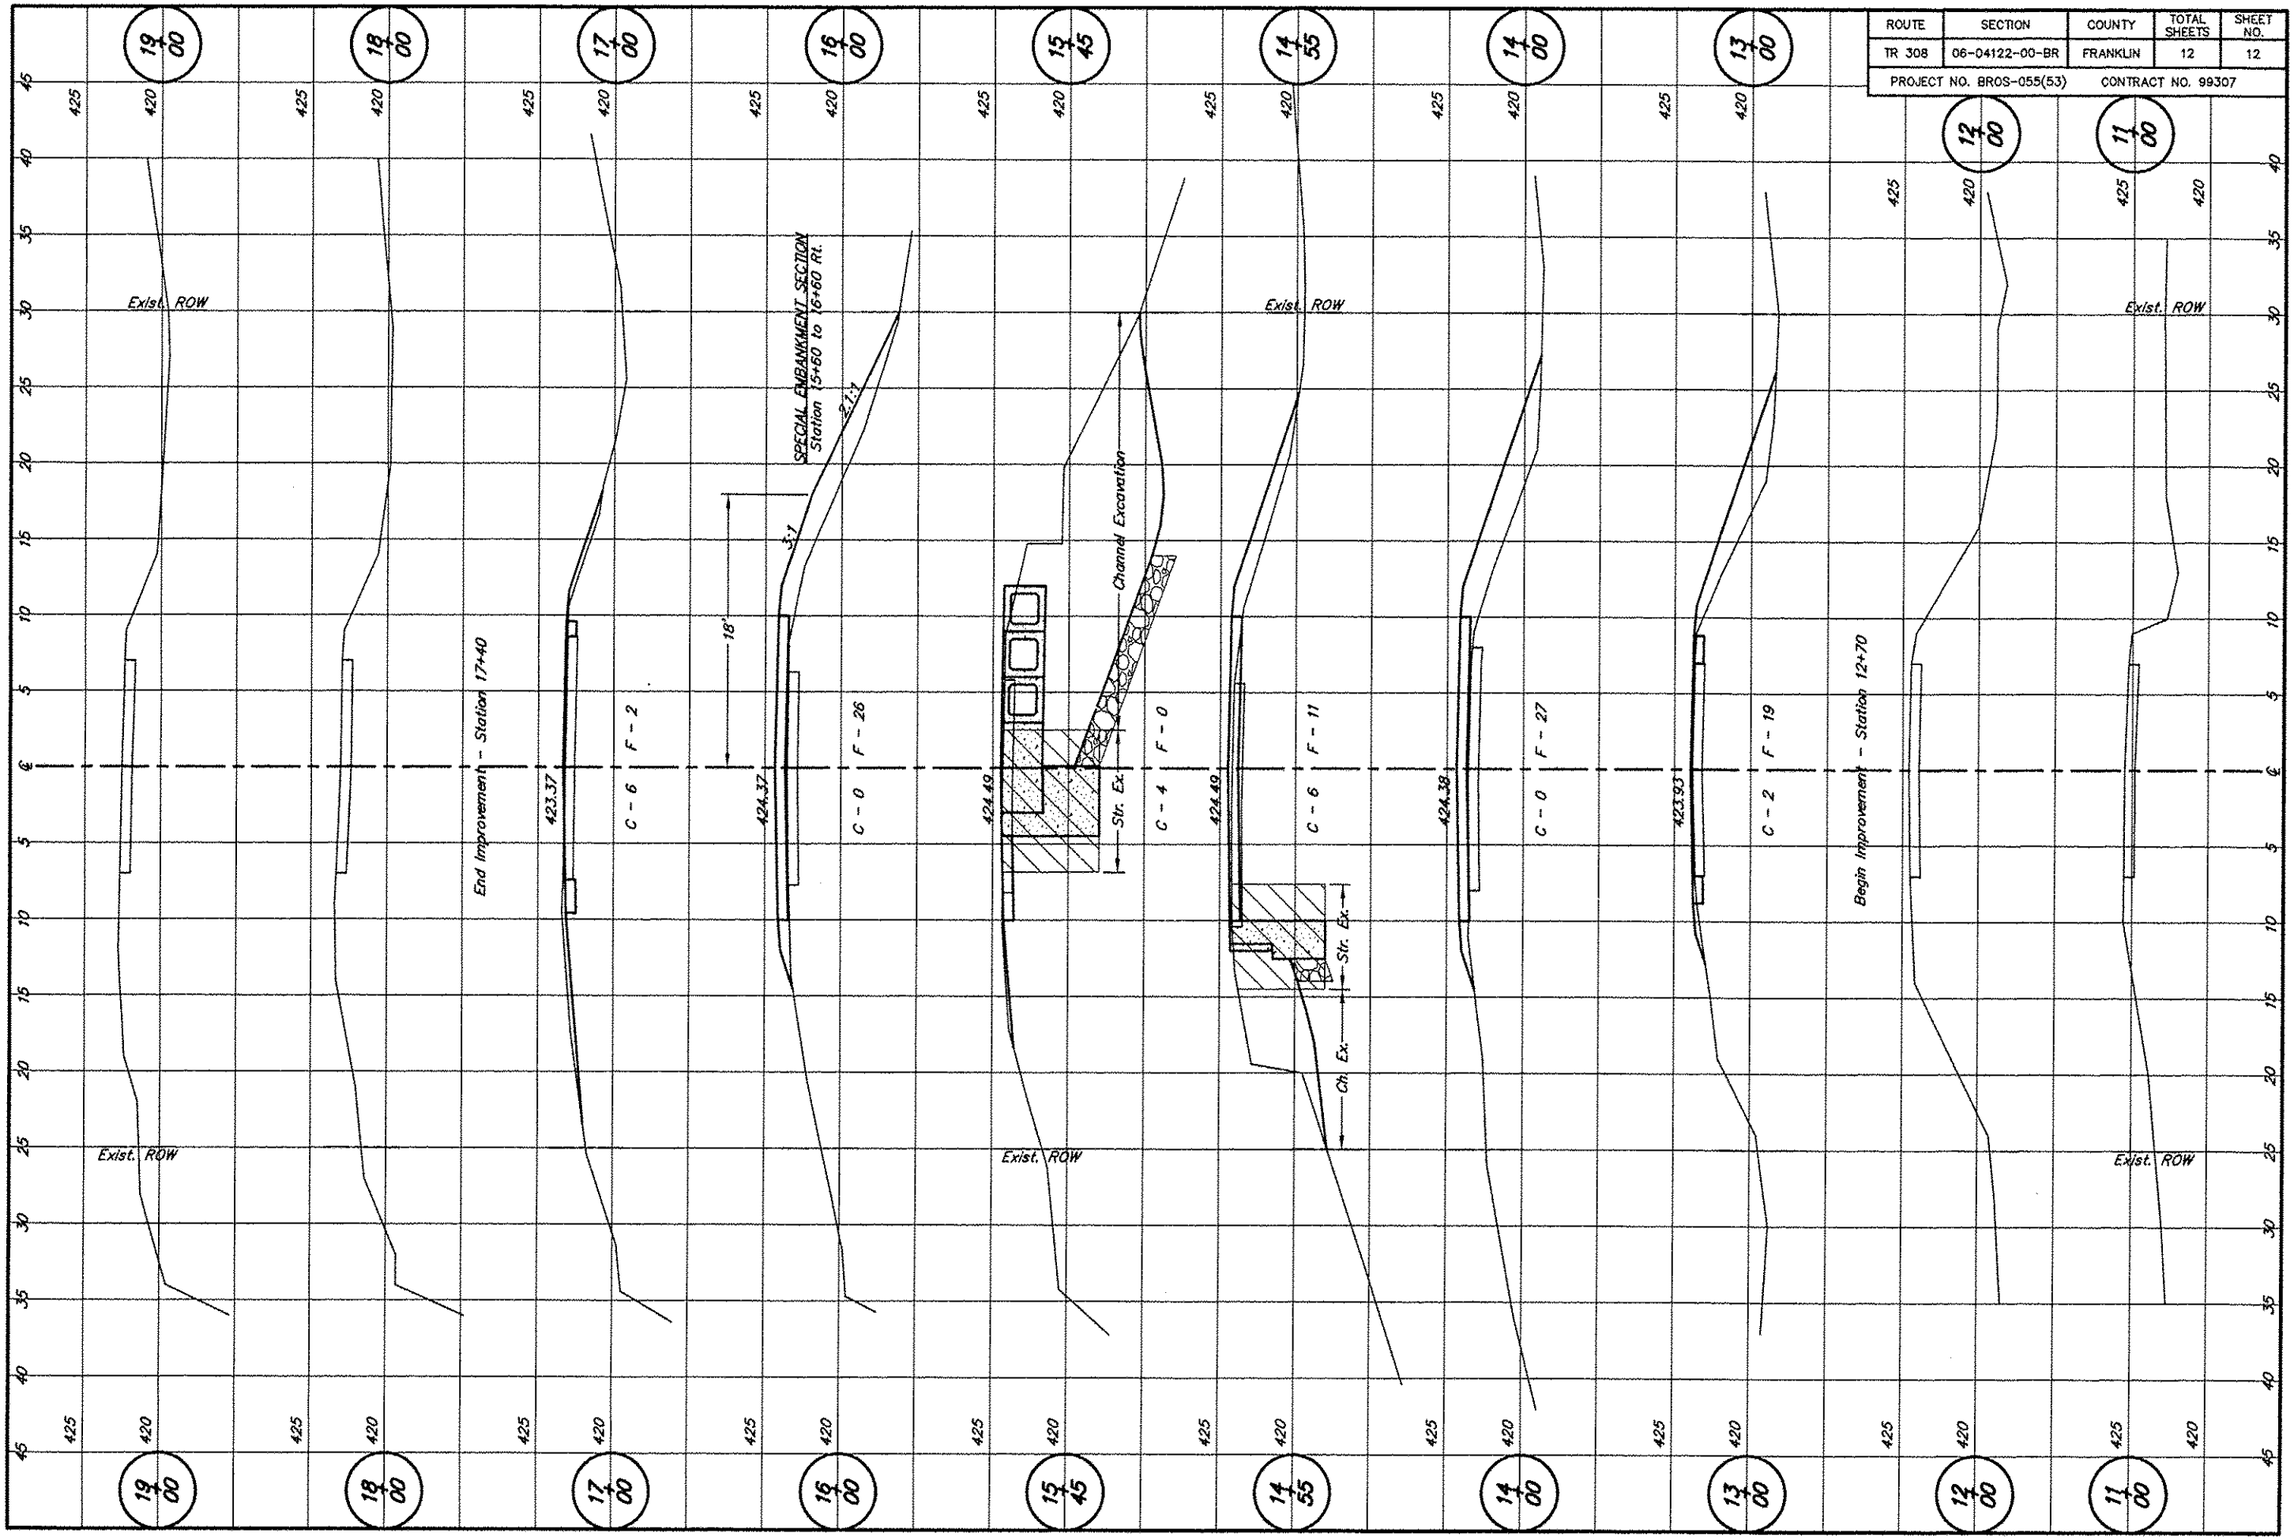ROUTE	SECTION	COUNTY	TOTAL SHEETS	SHEET NO.
TR 308	06-04122-00-BR	FRANKLIN	12	12
PROJECT NO. BROS-055(53)		CONTRACT NO. 99307