MV059

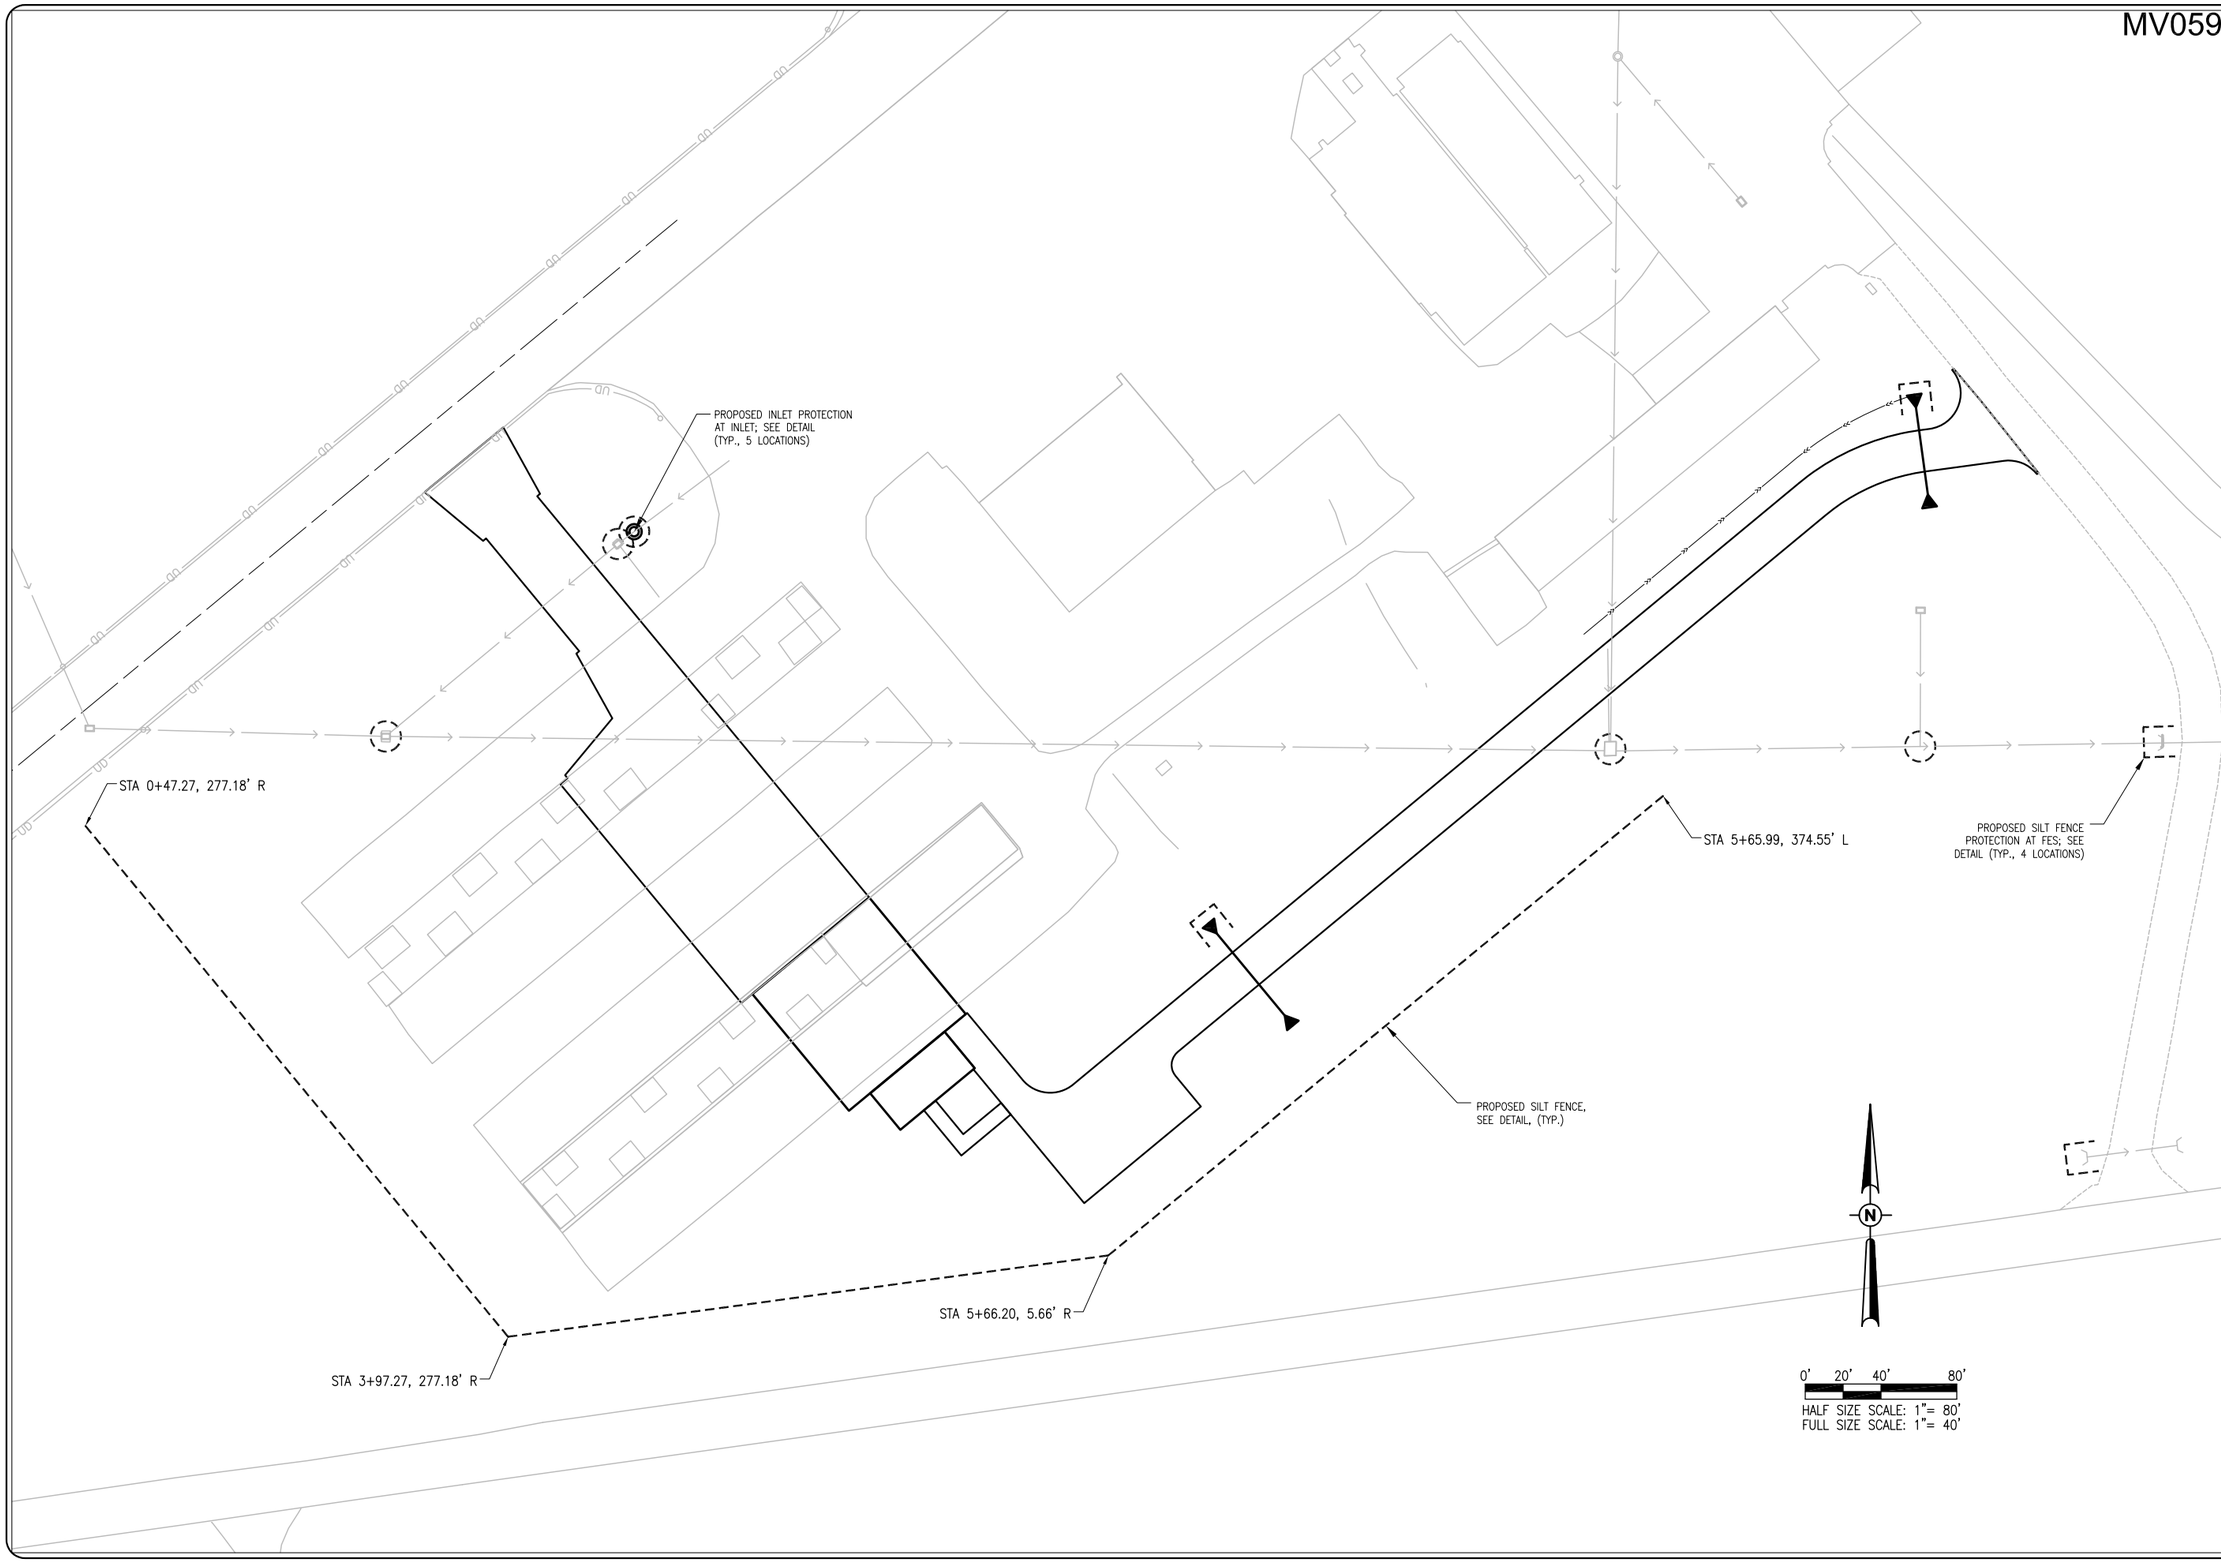

DATE	REVISION

MT. VERNON AIRPORT

MT. VERNON, ILLINOIS

IL. PROJ.: MVN-4197 SBG PROJ.: 3-17-0074-B27

Hanson Project No. 12A00440
Filename 06-C-101-SWPPP.DWG
Scale 1:40
Date 3/1/13

LAYOUT	LDH	12/14/12
DRAWN	KMS	12/18/12
REVIEWED	BSS	2/21/13

HANSON

© Copyright Hanson Professional Services Inc., 2013

Hanson Professional Services Inc.
1525 South Sixth Street
Springfield, Illinois 62703-2886

CONSTRUCT APRON AND TAXIWAY IN SOUTH FRONTAL AREA

STORM WATER POLLUTION PREVENTION PLAN

FEB 20, 2013 2:09 PM HAUSM00682