MV059

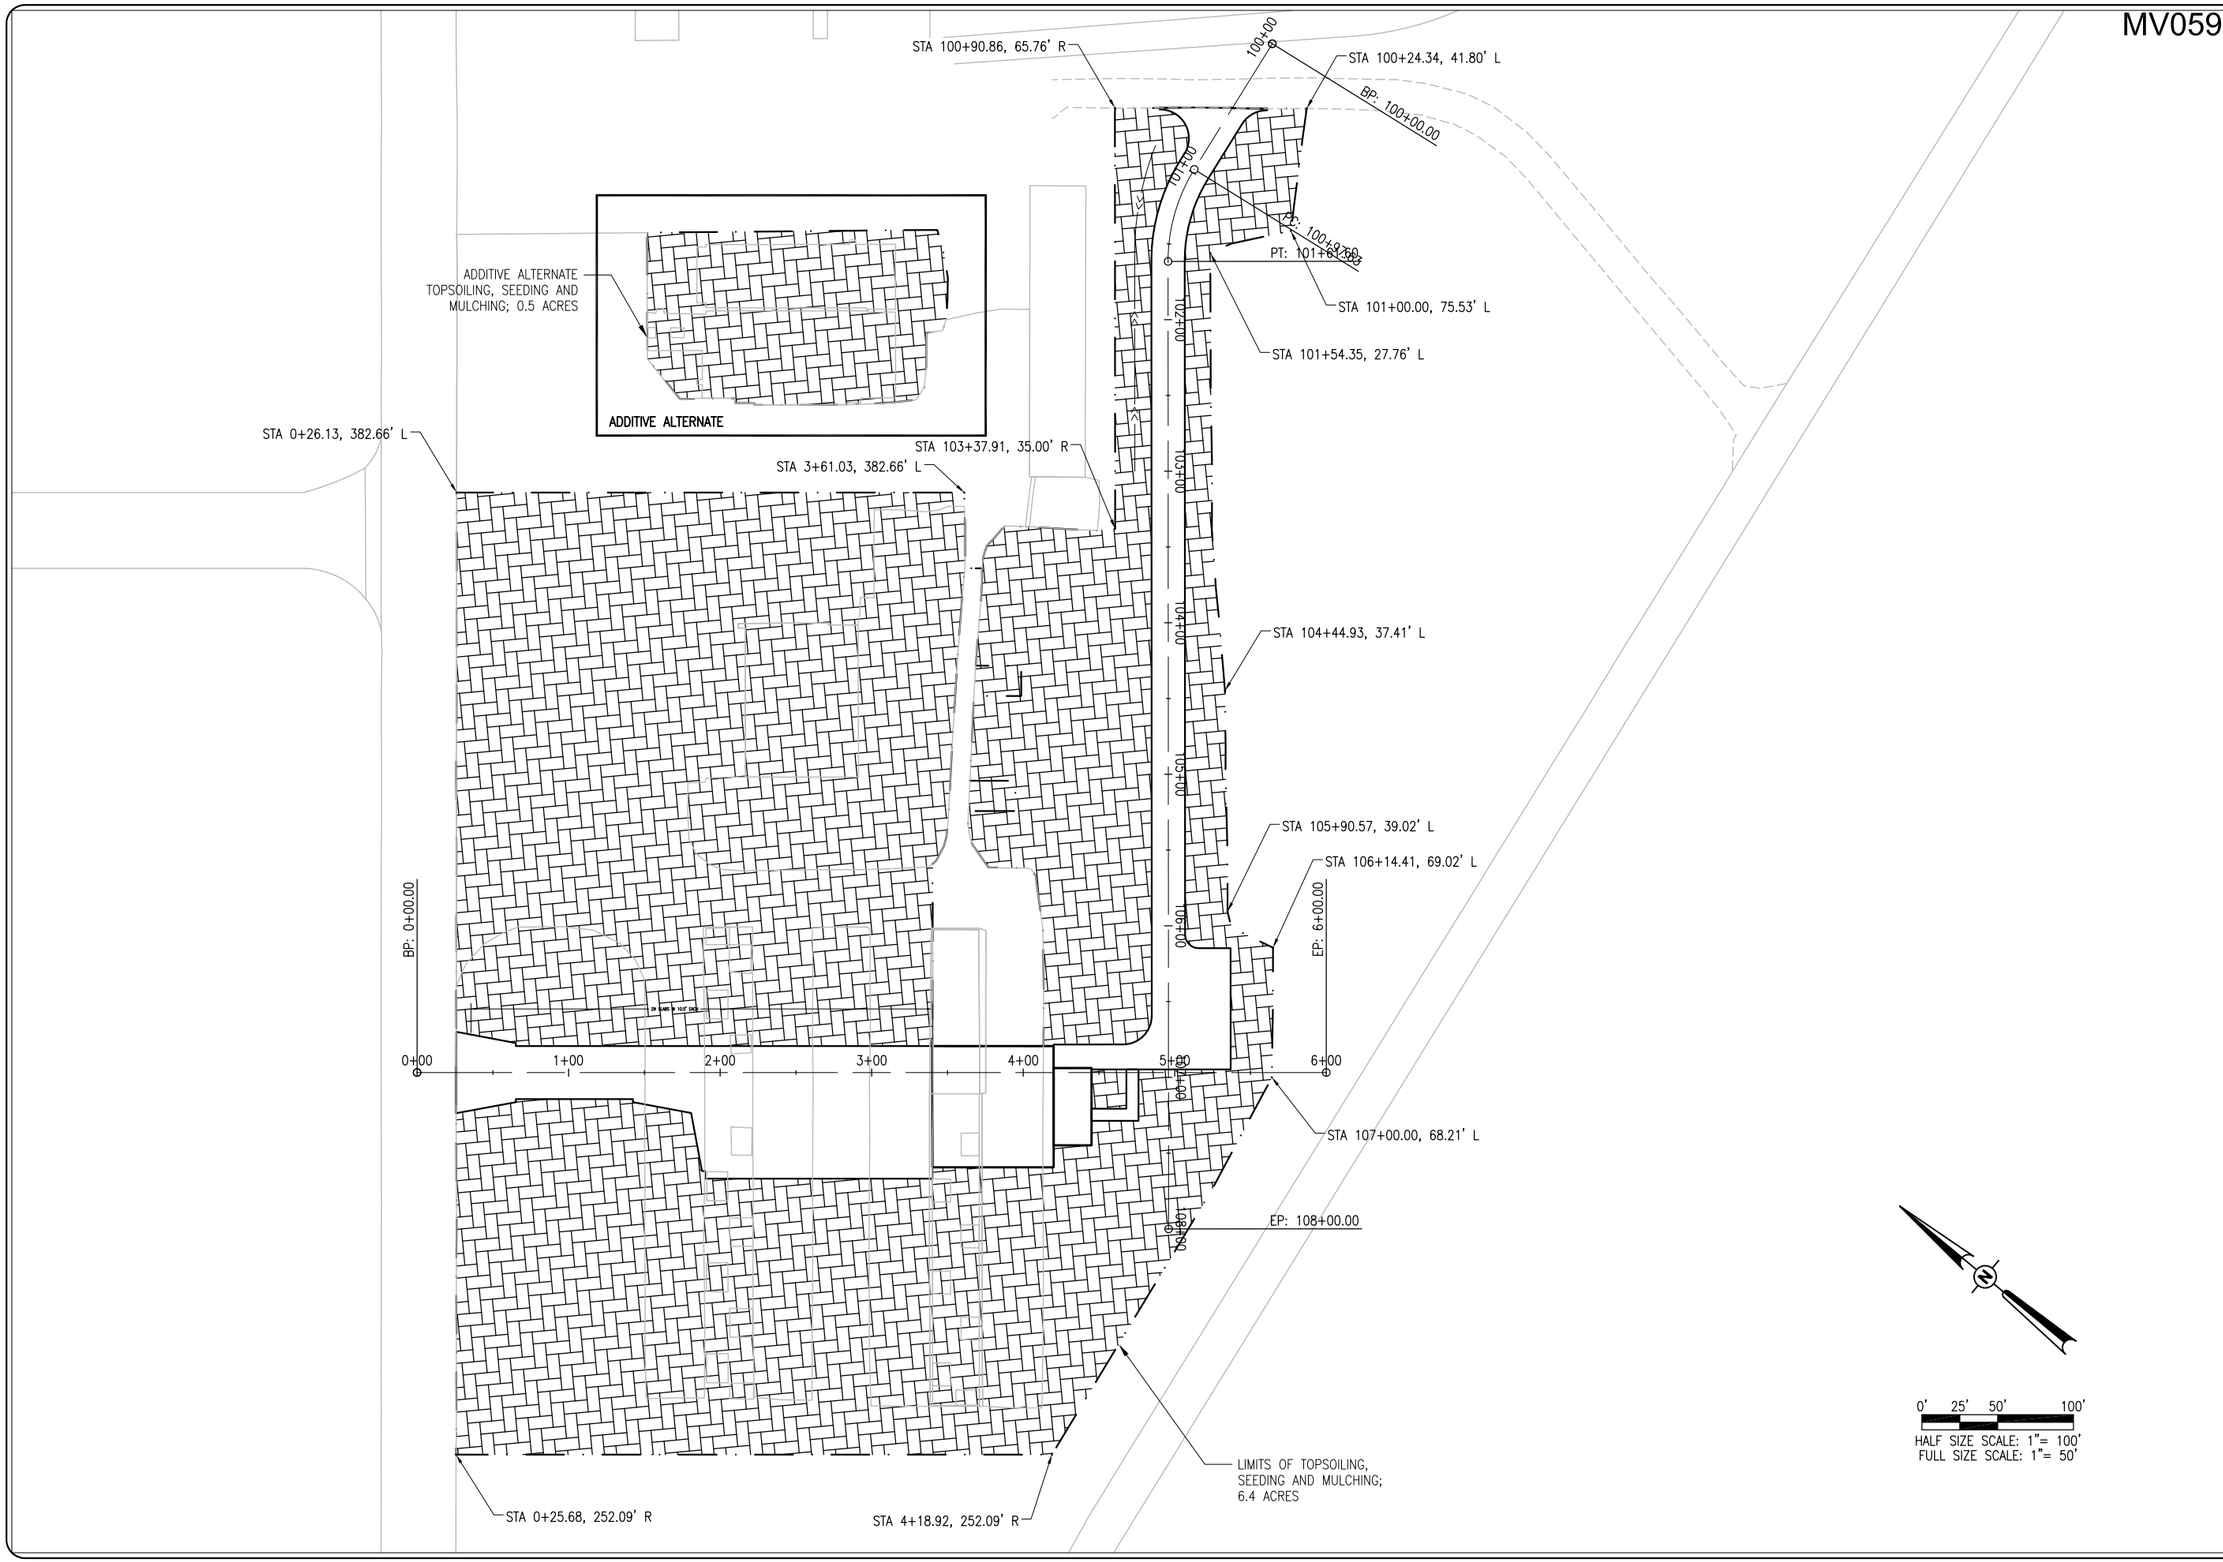


| DATE | REVISION |
|---|---|
| | |

MT. VERNON AIRPORT
MT. VERNON, ILLINOIS

IL. PROJ.: MVN-4197 SBG PROJ.: 3-17-0074-B27

Hanson Project No. 12A00440
Filename 32-C-101-LND.DWG
Scale 1:50
Date 3/1/13

| | | |
|---|---|---|
| LAYOUT | LDH | 12/18/12 |
| DRAWN | LDH | 12/18/12 |
| REVIEWED | BSS | 2/21/13 |

HANSON

© Copyright Hanson Professional Services Inc., 2013
Hanson Professional Services Inc.
1525 South Sixth Street
Springfield, Illinois 62703-2886

CONSTRUCT APRON AND TAXIWAY IN SOUTH FRONTAL AREA

LANDSCAPING PLAN



FEB 21, 2013 11:30 AM HAUSM00682