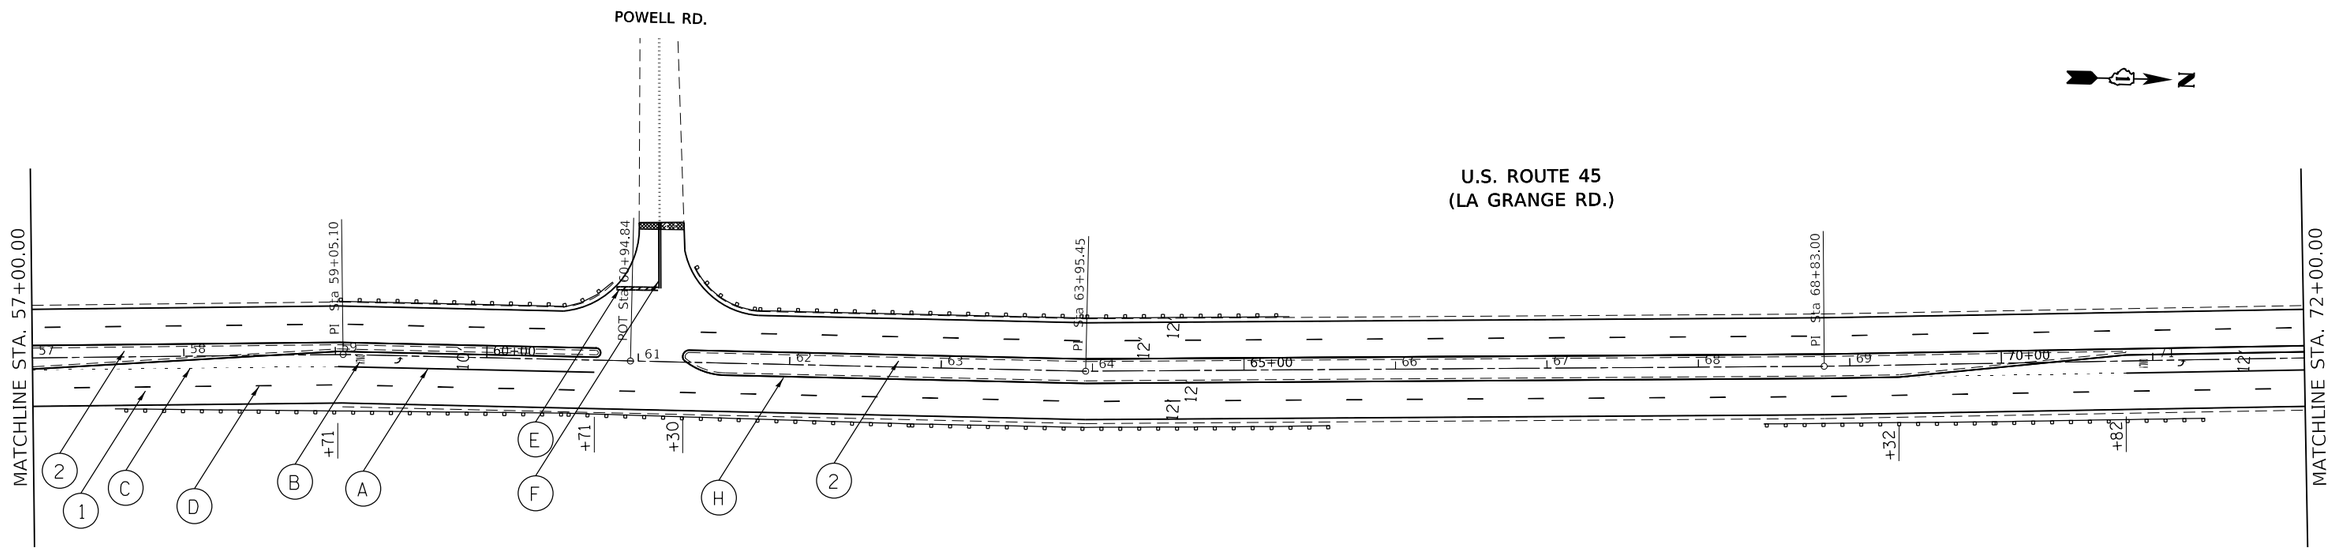

(2) PROP. MEDIAN SURFACE REMOVAL, 2" (PAID AS MEDIAN REMOVAL PARTIAL DEPTH)
PROP. HMA SURFACE COURSE, MIX "D", 9.5, N50, 2"

(1) PROP. HOT-MIX ASPHALT SURFACE REMOVAL, 2 1/2 "
PROP. POLY. HMA SURFACE COURSE, SMA, 9.5, N80, 1 3/4 "
PROP. POLY. LEVELING BINDER (MACHINE METHOD), IL-4.75, N50, 3/4"

(1) PROP. HOT-MIX ASPHALT SURFACE REMOVAL, 2 1/2 "
PROP. POLY. HMA SURFACE COURSE, SMA, 9.5, N80, 1 3/4 "
PROP. POLY. LEVELING BINDER (MACHINE METHOD), IL-4.75, N50, 3/4"

(A) PROP. THERMOPLASTIC PLASTIC PAVEMENT TURN LANE MARKING-LINE 6", WHITE (TYP.)
(B) PROP. THERMOPLASTIC PAVEMENT MARKING LETTERS AND SYMBOLS, WHITE (TYP.)
(C) PROP. THERMOPLASTIC PAVEMENT MARKING-LINE 6", 2' DASH-6' SKIP, WHITE (TYP.)
(D) PROP. THERMOPLASTIC PAVEMENT MARKING-LINE 4", 10' DASH-30' SKIP, WHITE (TYP.)
(E) PROP. THERMOPLASTIC PAVEMENT STOP MARKING-LINE 24", WHITE (TYP.)
(F) PROP. THERMOPLASTIC PAVEMENT MARKING DOUBLE LINES 4" @ 11" C-C, YELLOW (TYP.)
(G) PROP. THERMOPLASTIC PAVEMENT MARKING-LINE 12", YELLOW (TYP.) (MIN. OF 5 EQUALLY SPACED)
(H) PROP. THERMOPLASTIC PAVEMENT EDGE MARKING-LINE 4", YELLOW (TYP.)
(I) PROP. THERMOPLASTIC PAVEMENT EDGE MARKING-LINE 4", WHITE (TYP.)
(J) PROP. THERMOPLASTIC PAVEMENT MARKING-LINE 12", WHITE (TYP.)

(2) PROP. MEDIAN SURFACE REMOVAL, 2" (PAID AS MEDIAN REMOVAL PARTIAL DEPTH)
PROP. HMA SURFACE COURSE, MIX "D", 9.5, N50, 2"

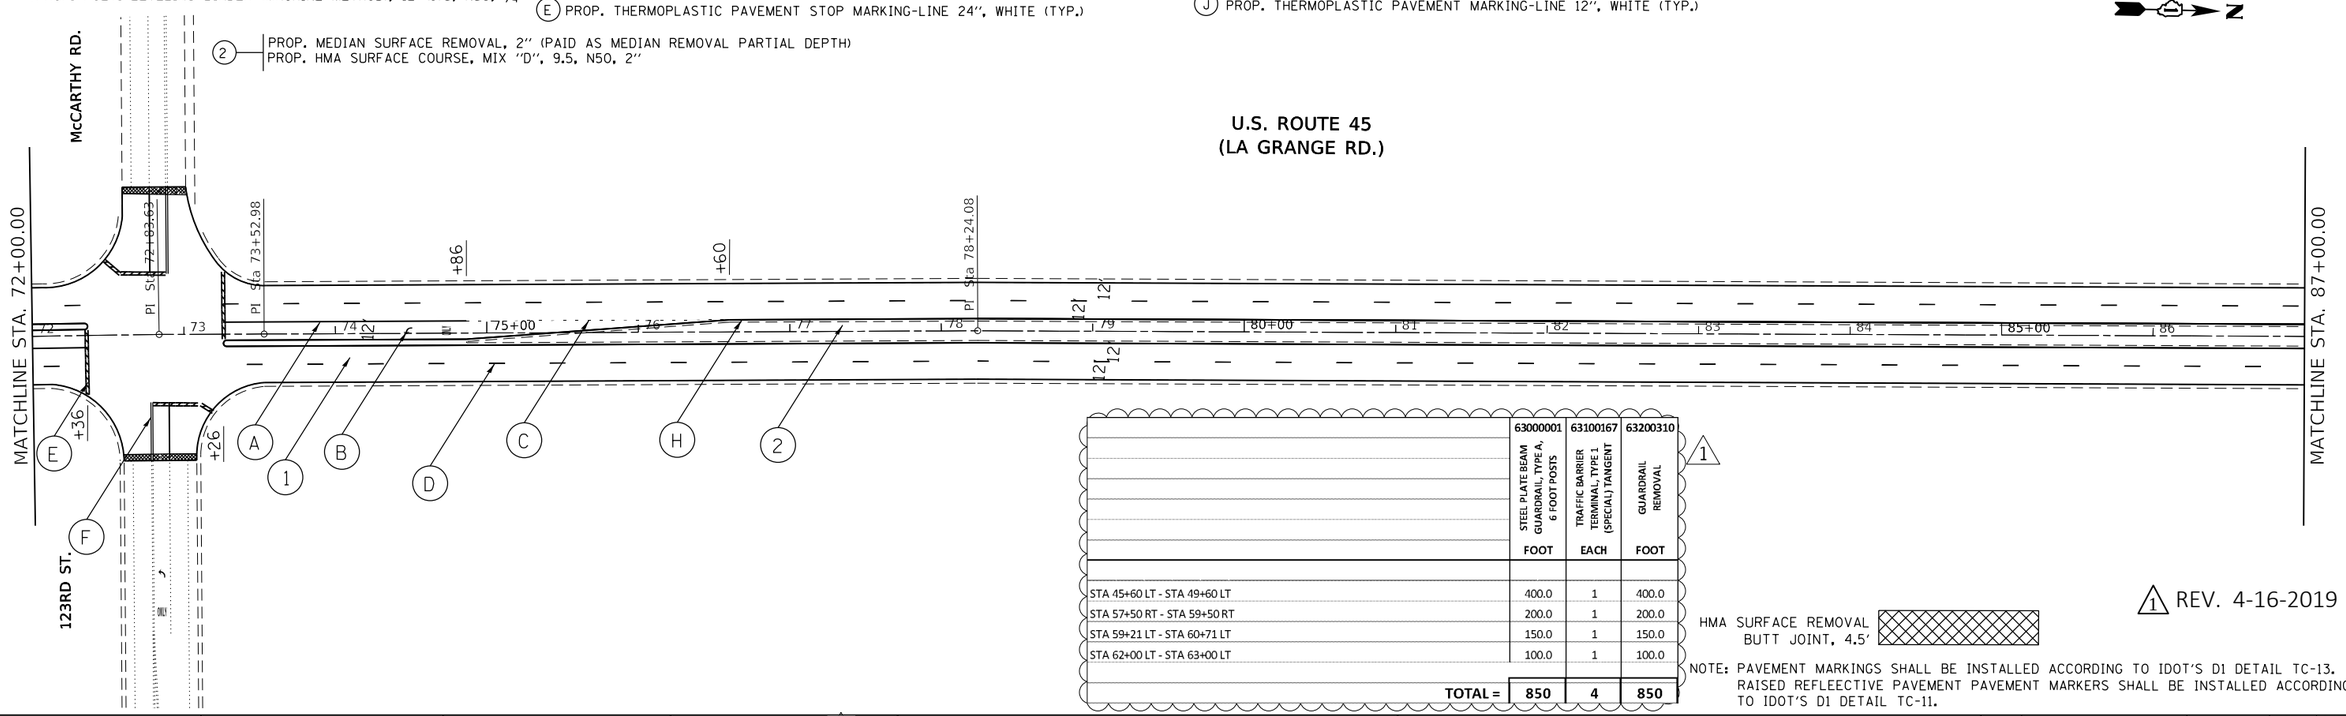

	63000001 STEEL PLATE BEAM GUARDRAIL, TYPE A, 6 FOOT POSTS FOOT	63100167 TRAFFIC BARRIER TERMINAL, TYPE 1 (SPECIAL) TANGENT EACH	63200310 GUARDRAIL REMOVAL FOOT
STA 45+60 LT - STA 49+60 LT	400.0	1	400.0
STA 57+50 RT - STA 59+50 RT	200.0	1	200.0
STA 59+21 LT - STA 60+71 LT	150.0	1	150.0
STA 62+00 LT - STA 63+00 LT	100.0	1	100.0
TOTAL =	850	4	850

1

HMA SURFACE REMOVAL
BUTT JOINT, 4.5'

NOTE: PAVEMENT MARKINGS SHALL BE INSTALLED ACCORDING TO IDOT'S D1 DETAIL TC-13. RAISED REFLEECTIVE PAVEMENT PAVEMENT MARKERS SHALL BE INSTALLED ACCORDING TO IDOT'S D1 DETAIL TC-11.

1 REV. 4-16-2019

MODEL: Default
FILE NAME: pw:\\planroom.dot.illinois.gov:PWIDOT\Documents\IDOT Offices\District 1\Projects\D108912\CADData\Design\D108912-sht-plan.dgn

USER NAME = qureshiya	DESIGNED -	REVISED - 4/16/19	
	DRAWN -	REVISED -	
PLOT SCALE = 100.0000 ' / in.	CHECKED -	REVISED -	
PLOT DATE = 4/16/2019	DATE -	REVISED -	

STATE OF ILLINOIS
DEPARTMENT OF TRANSPORTATION

ROADWAY PLAN
U.S. ROUTE 45 (NORTH OF IL. ROUTE 83 TO WEST CREEK ROAD)

SCALE: SHEET OF SHEETS STA. TO STA.

F.A.P RTE.	SECTION	COUNTY	TOTAL SHEETS	SHEET NO.
330	2011-200-RS	COOK	24	10

CONTRACT NO. 60R42

ILLINOIS FED. AID PROJECT