CONTRACT NO. 70399

F.A.P. RTE.	SECTION	COUNTY	TOTAL SHEETS	SHEET NO.
332	47RS-12	VERMILION	24	7

1 PROPOSED TYPICAL CROSS SECTION

STATION 2627+89 TO STATION 2743+00

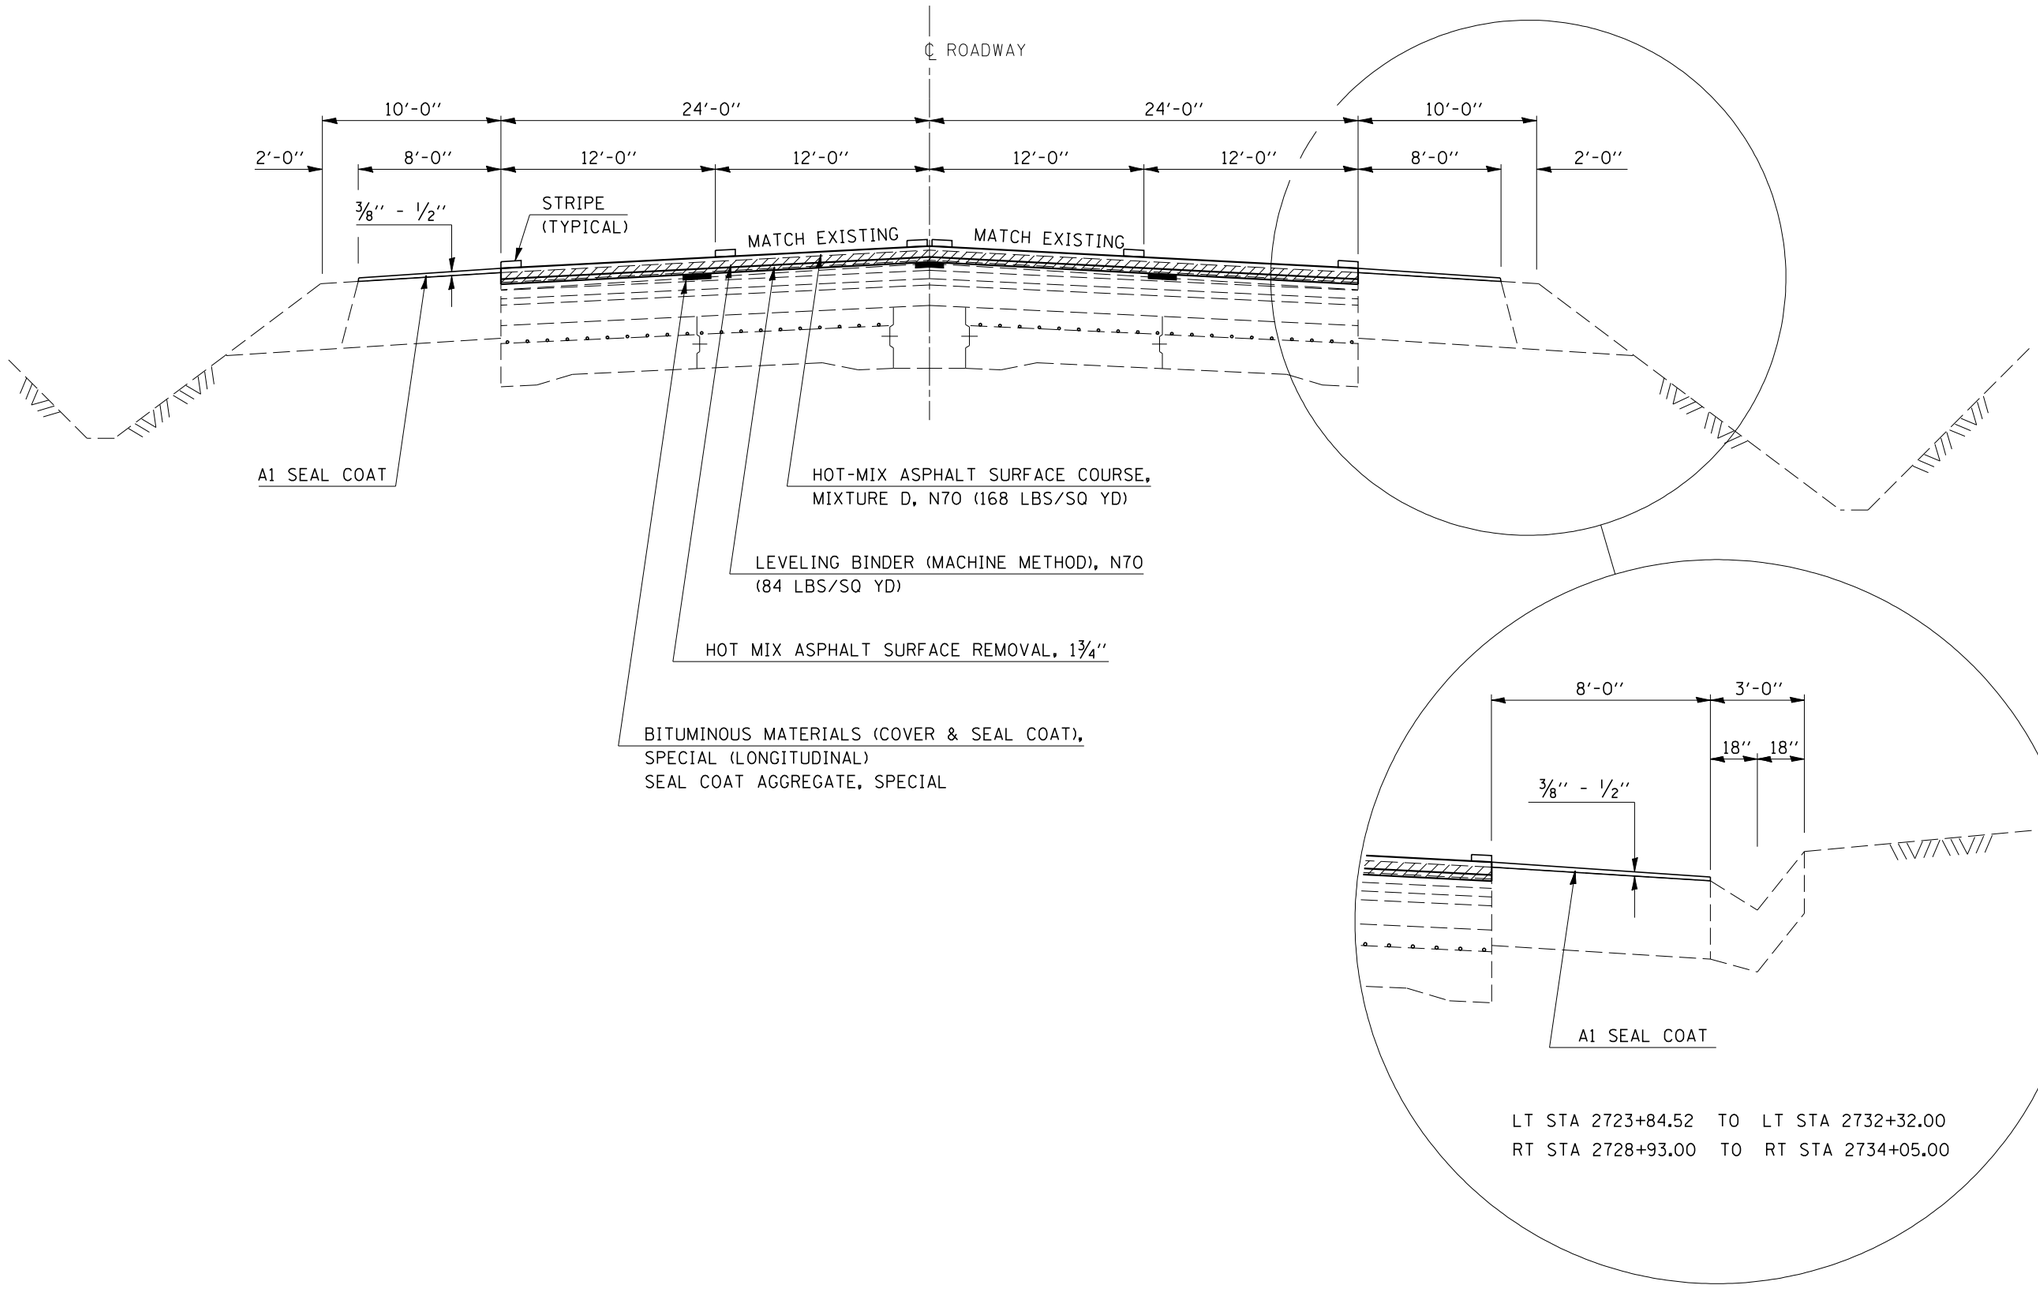

PLOT DATE = 2/5/2007
FILE NAME = c:\pw_projects\d504104\70399typicals.dgn
PLOT SCALE = 100.0000 ' / IN.
USER NAME = philipsy