CONTRACT NO. 72948

F.A.P. RTE.	SECTION	COUNTY	TOTAL SHEETS	SHEET NO.
753	25 RS-8, I-2	MORGAN	26	11
STA.		TO STA.		
FED. ROAD DIST. NO.	ILLINOIS	FED. AID PROJECT		

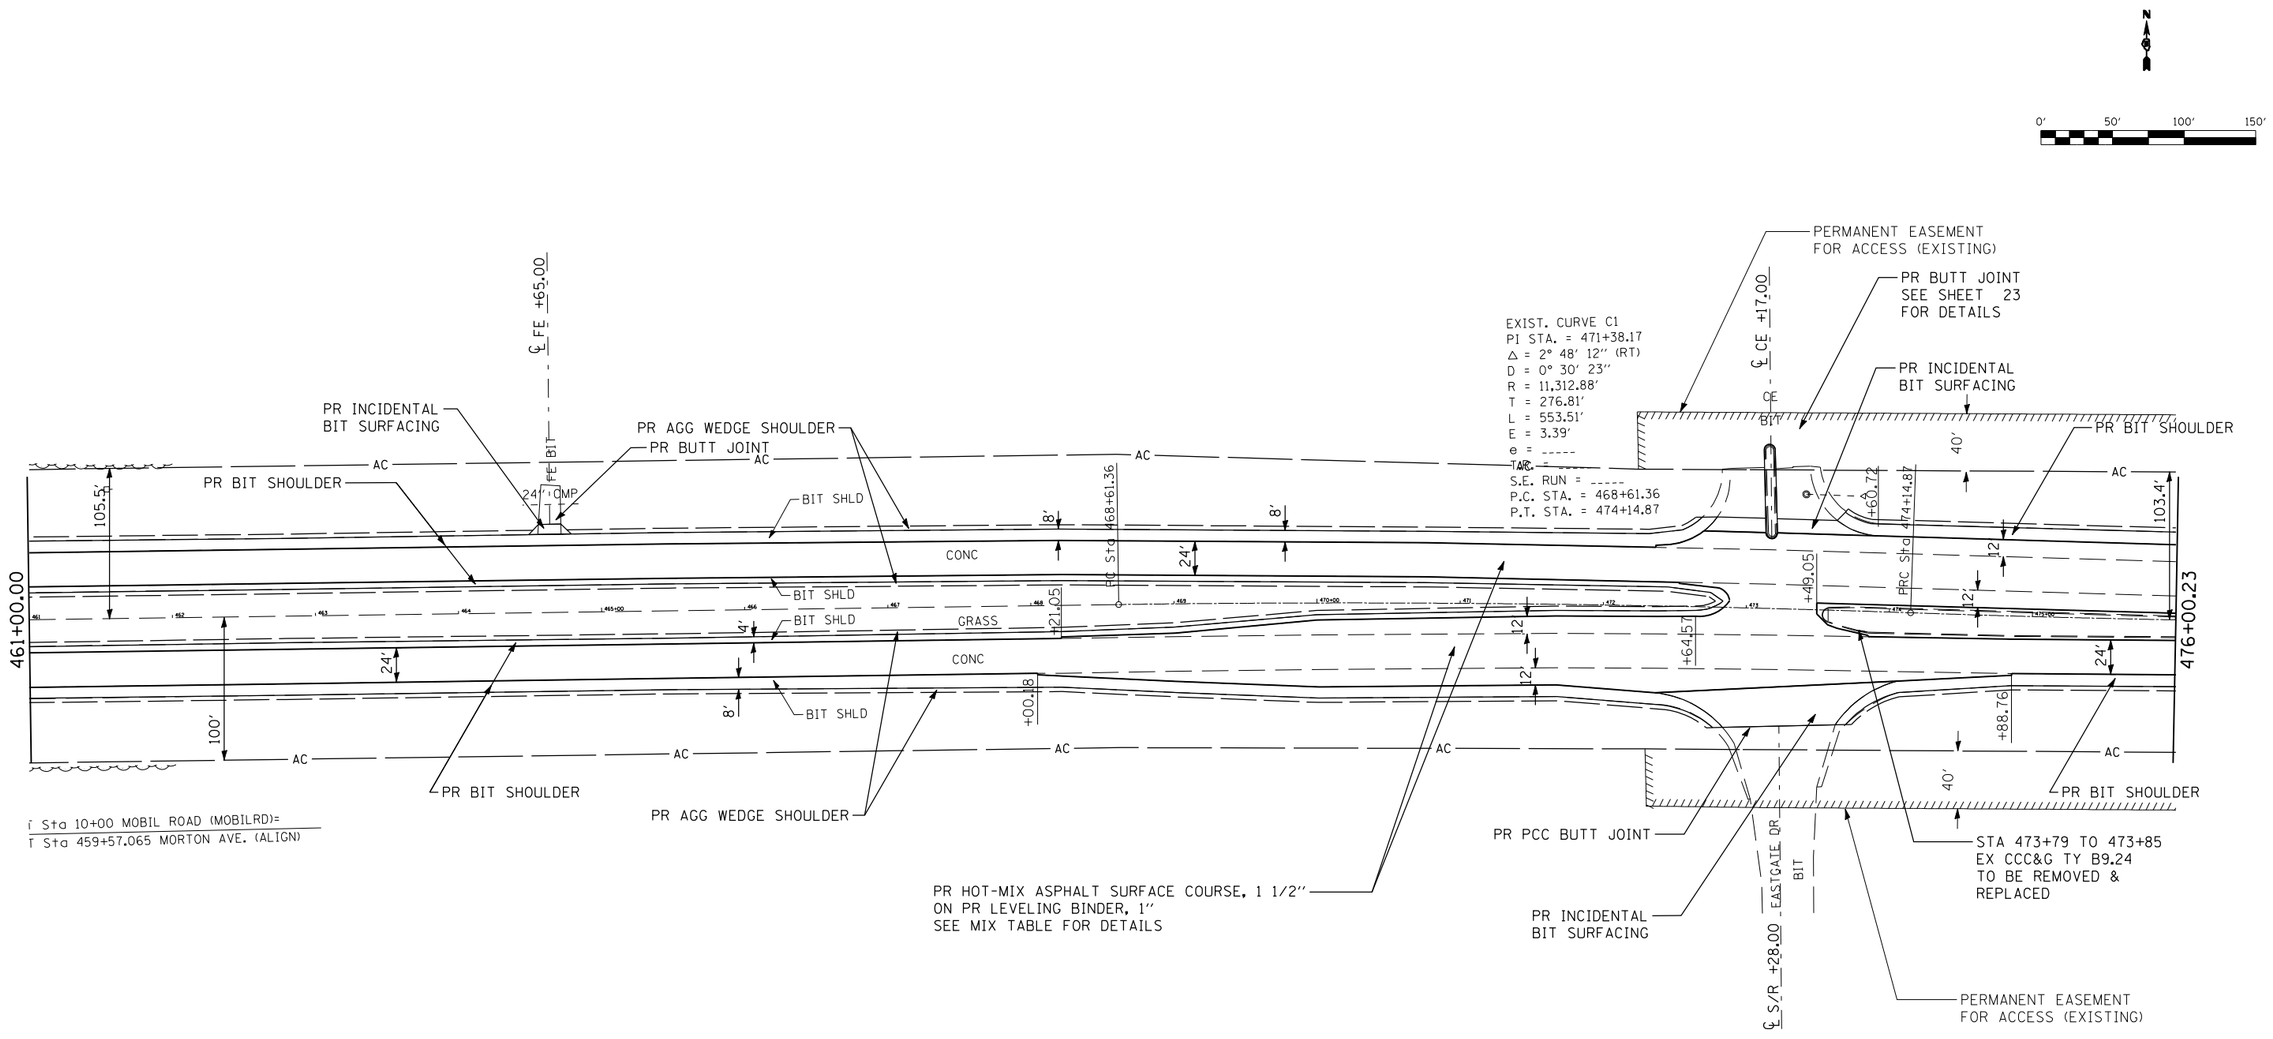

REVISIONS	
NAME	DATE

ILLINOIS DEPARTMENT OF TRANSPORTATION

PLAN
FAP 753 SPUR (OLD US 36)
AND FAS 1613

SCALE: VERT.
HORIZ.
DATE:

DRAWN BY: CFC, CCA
CHECKED BY: CCA

PLOT DATE = $DATE$
FILE NAME = $FILEL$
PLOT SCAL = $SCALE$
USER NAME = $USER$