CONTRACT NO. 74225

F.A.P. RTE.	SECTION	COUNTY	TOTAL SHEETS	SHEET NO.
320	•	MACON	31	12
STA.		TO STA.		
FED. ROAD DIST. NO.	ILLINOIS	FED. AID PROJECT		

• (101)RS-3, 101B-1

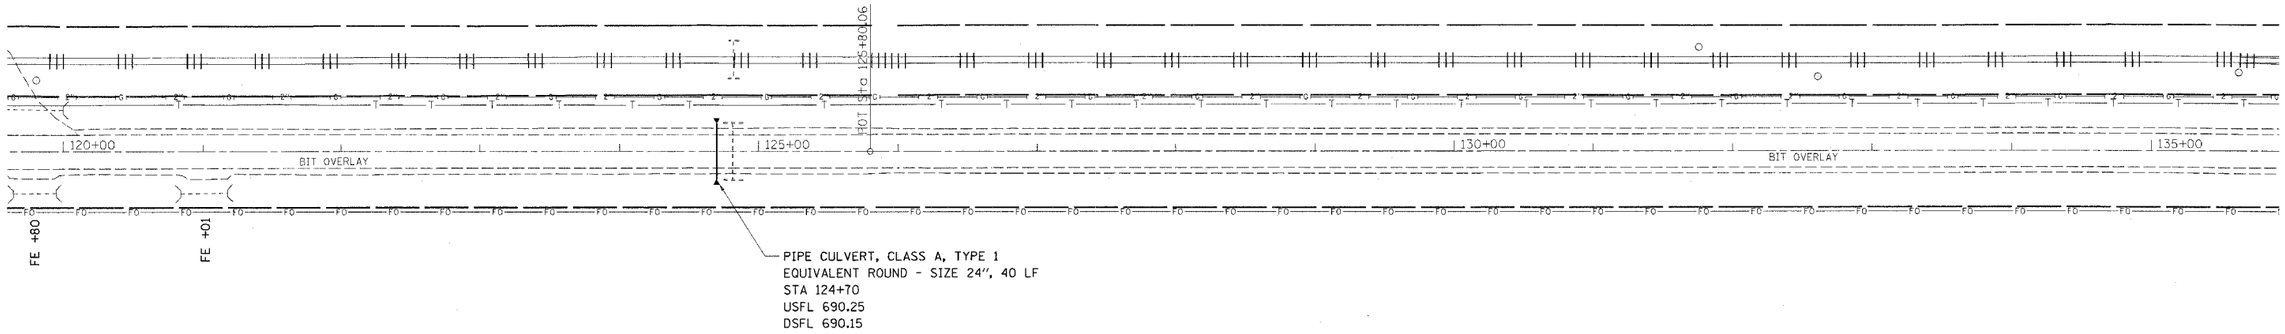

PLOT DATE = &DATE$
FILE NAME = $FILE1$
PLOT SCALE = $SCALE$
USER NAME = $USER$

REVISIONS	
NAME	DATE

ILLINOIS DEPARTMENT OF TRANSPORTATION

PLAN SHEET
STA 120+00 TO STA 135+00

SCALE: VERT.
HORIZ.

DATE

DRAWN BY

CHECKED BY