CONTRACT NO. 76A27

F.A. RTE.	SECTION	COUNTY	TOTAL SHEETS	SHEET NO.
----	T-2-I	MADISON	41	12
STA. _____		TO STA. _____		
FED. ROAD DIST. NO. _	ILLINOIS	FED. AID PROJECT		

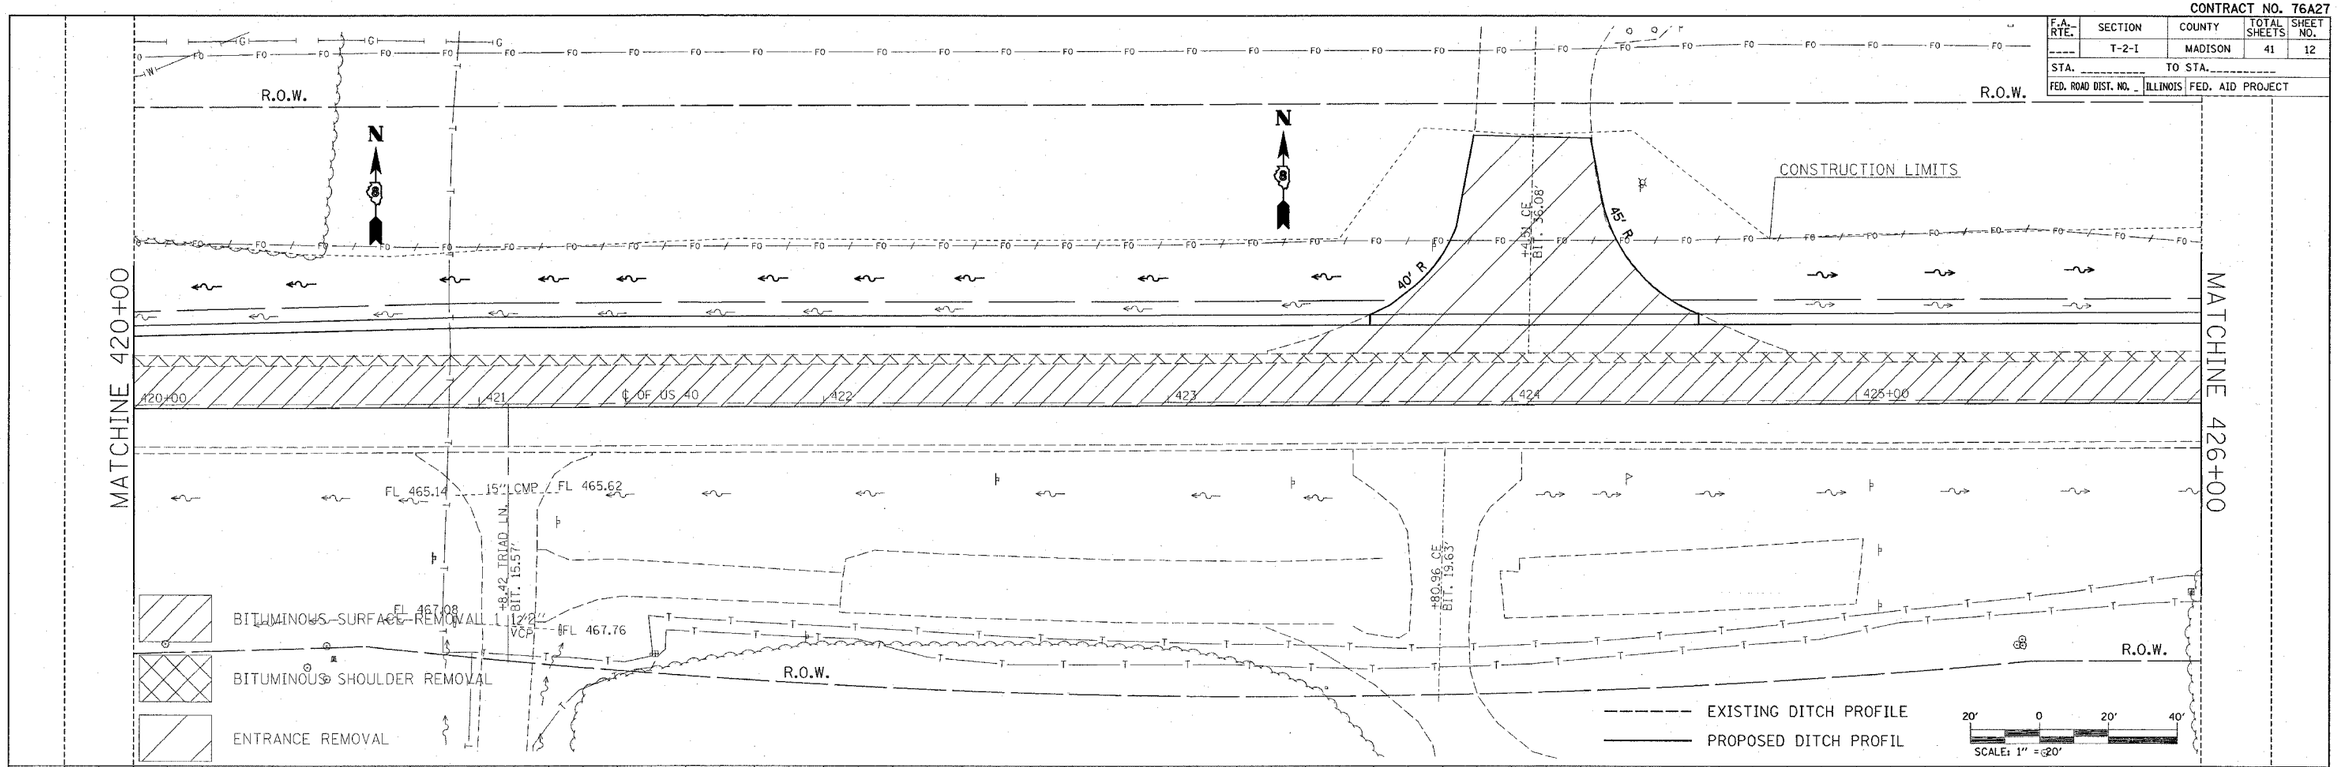

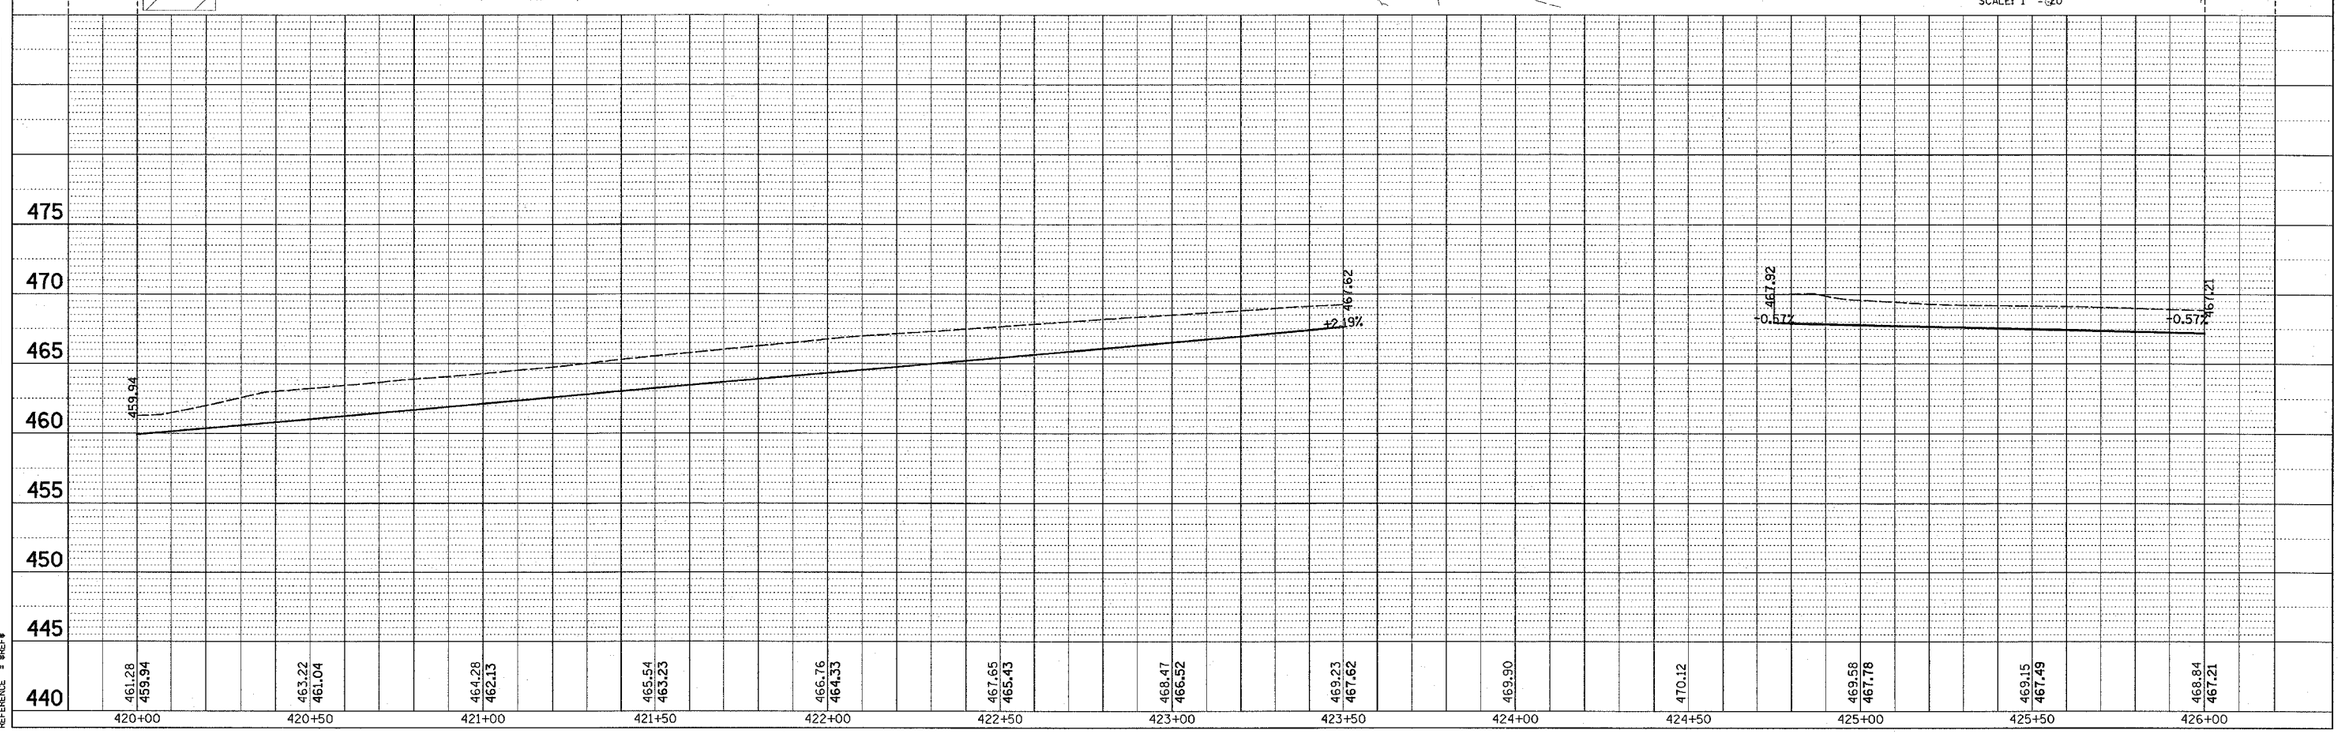

PLAN & PROFILE