CONTRACT NO. 76A27

F.A.P. RTE.	SECTION	COUNTY	TOTAL SHEETS	SHEET NO.
793	T-2-I	MADISON	41	17
STA. 426+00		TO STA. 432+00		
FED. ROAD DIST. NO. _	ILLINOIS	FED. AID PROJECT		

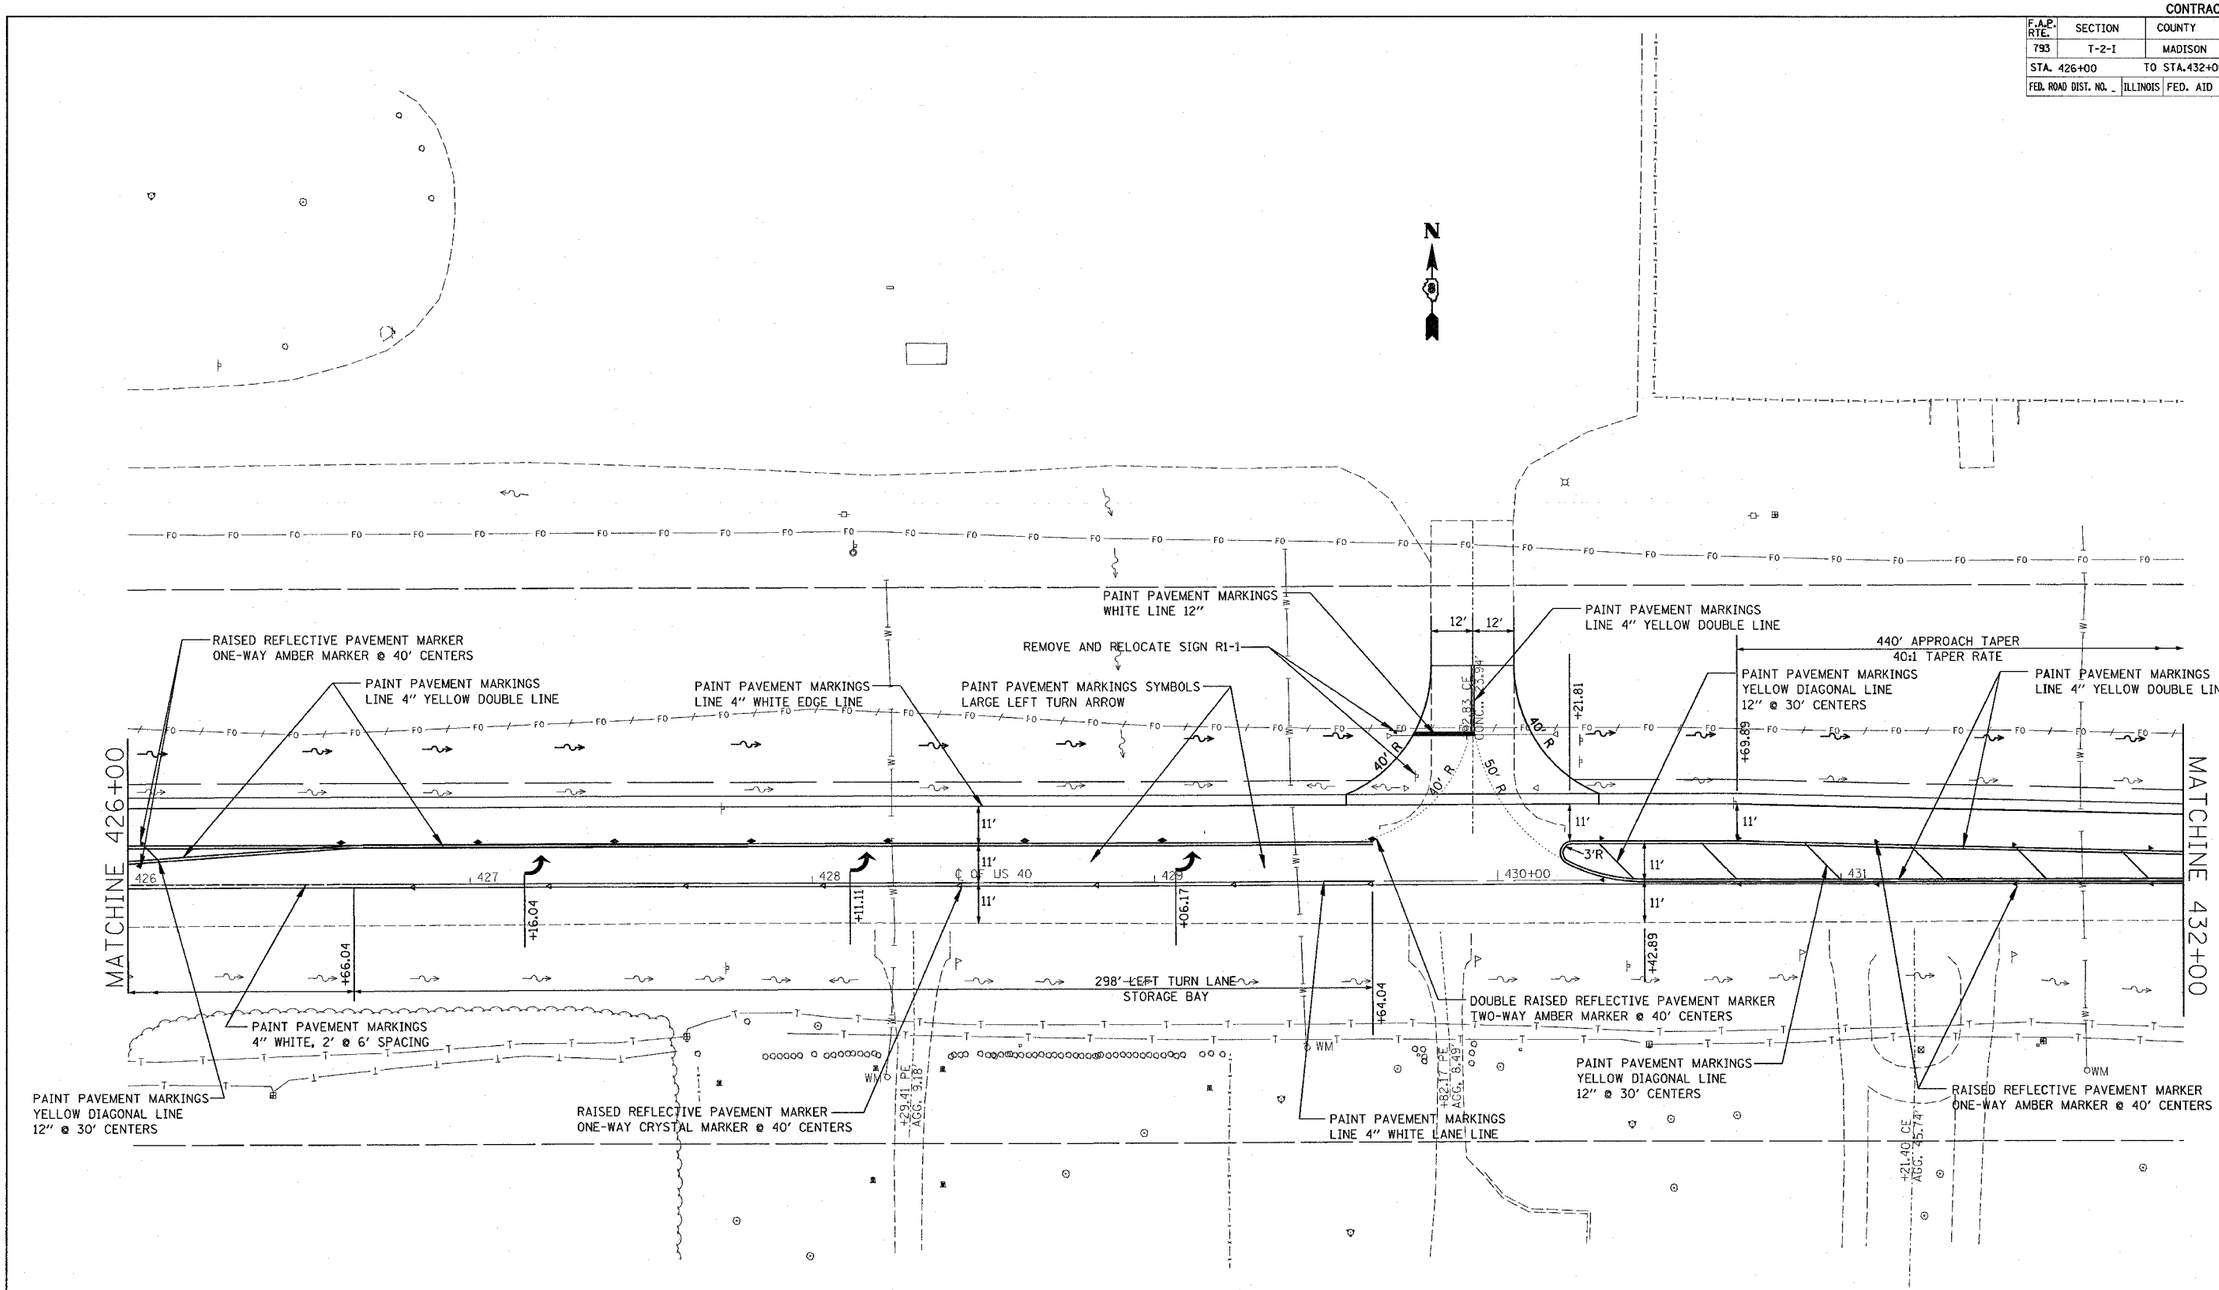

REVISIONS NAME	DATE

ILLINOIS DEPARTMENT OF TRANSPORTATION

PAVEMENT MARKING

FAP ROUTE 793 (US 40)
SECTION T-2-I
MADISON COUNTY

SCALE: VERT.
HORIZ.
DATE

DRAWN BY
CHECKED BY

PLOT DATE = 3/2/2007
FILE NAME = c:\projects\tx086786\plan\pmk86786a.dgn
PLOT SCALE = 50.0000 ' / IN
REFERENCE = REF