F.A.	ROUTE	TRACT NO.	COUNTY	NO.
3881			KANE	

PROJECT CMM-7

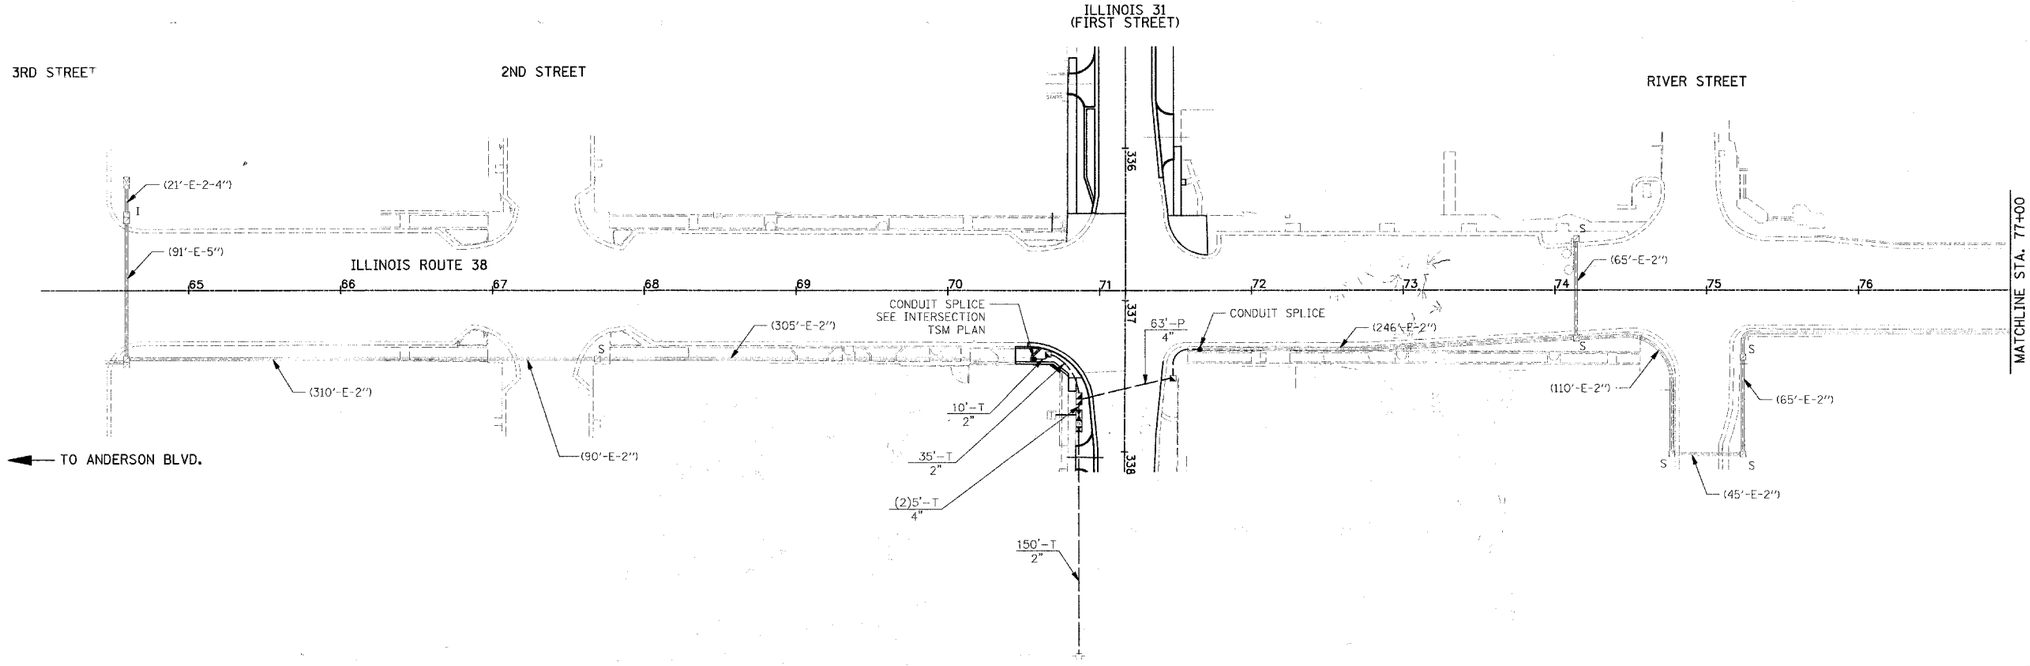

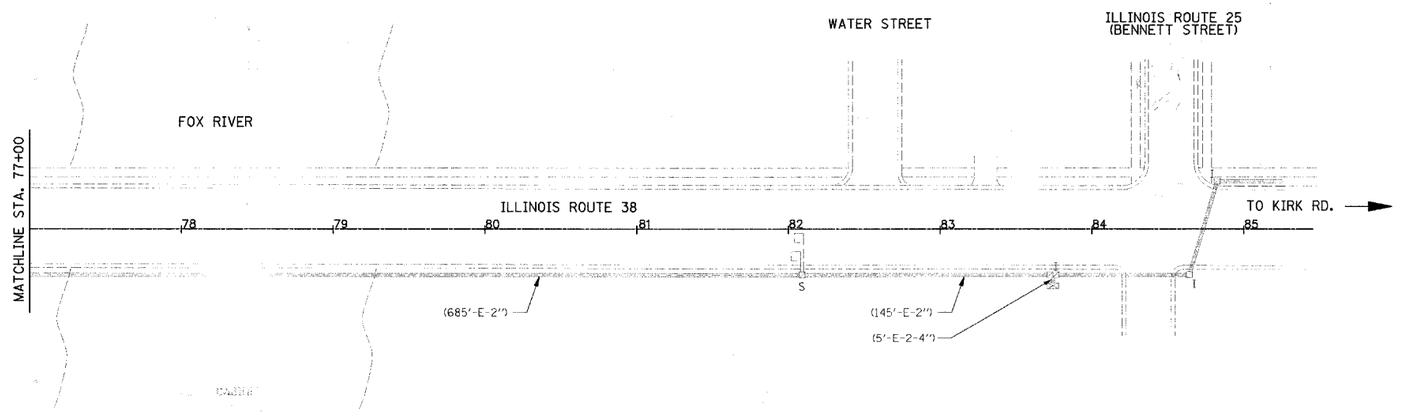

INTERCONNECT PLAN LEGEND

	PROPOSED	EXISTING
CONTROLLER	■	□
HANDHOLE	◥	◹
DOUBLE HANDHOLE	◥◤	◹◿
HEAVY-DUTY HANDHOLE	H	H
G.S. CONDUIT IN GROUND (CIG)	———	———
DETECTOR LOOP	▭	▭
SYSTEM		S
TELEPHONE CONNECTION		T

SCHEDULE OF QUANTITIES

2,260	FT	REMOVE ELECTRIC CABLE FROM CONDUIT
2,267	FT.	ELECTRIC CABLE IN CONDUIT, TRACER NO. 14 1C
2,267	FT.	FIBER OPTIC CABLE IN CONDUIT, NO. 62.5, MM 12F SM12F
1	LSUM	RE-OPTIMIZE TRAFFIC SIGNAL SYSTEM
1	LSUM	MAINTAIN EXISTING TRAFFIC SIGNAL INTERCONNEC

REVISIONS	
NAME	DATE

ILLINOIS DEPARTMENT OF TRANSPORT

INTERCONNECT PLAN

ILLINOIS 38

SCALE: 1" = 5'
DATE: 12/28/06

DRAWN BY:
DESIGNED BY
CHECKED BY