FILE NAME: D:\MS_V8\03B58155\dwg\Rte31-XS.sht
PLOT SCALE:
USER NAME:

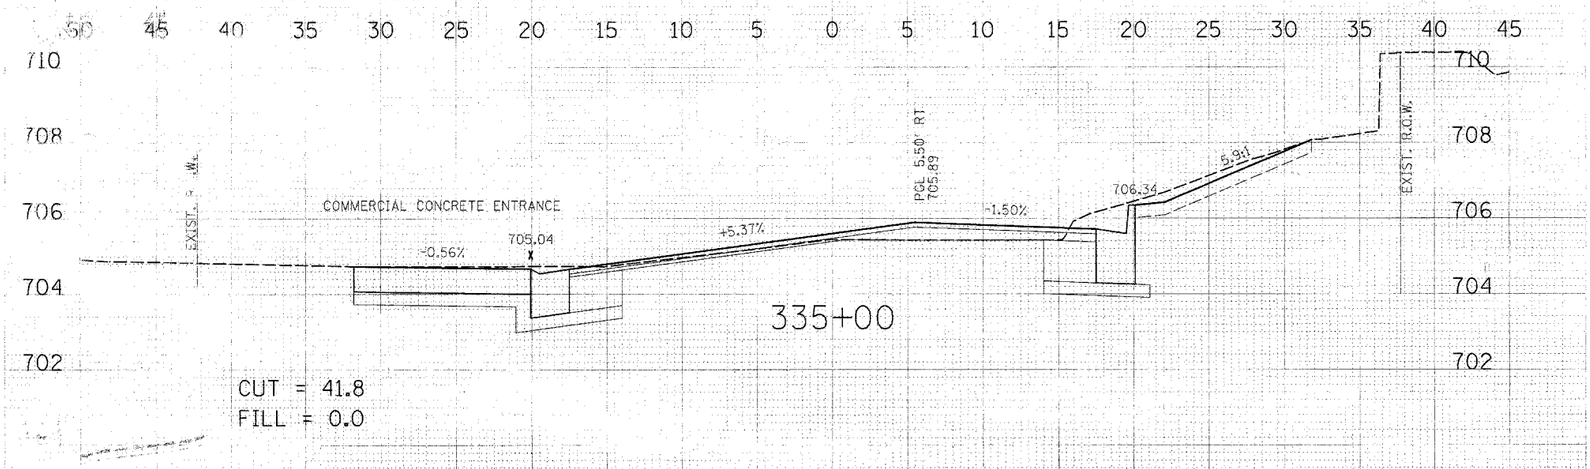

CUT = 41.8
FILL = 0.0

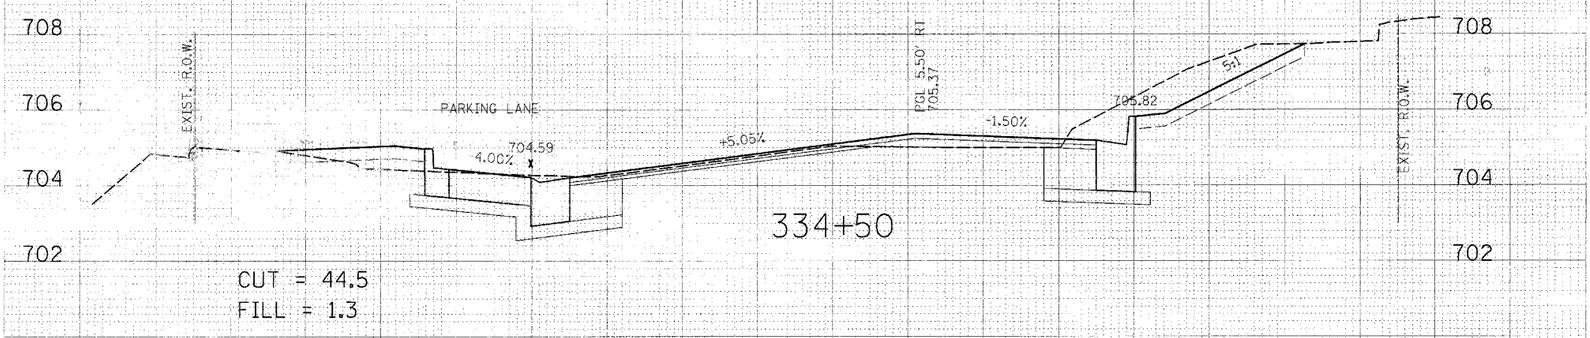

CUT = 44.5
FILL = 1.3

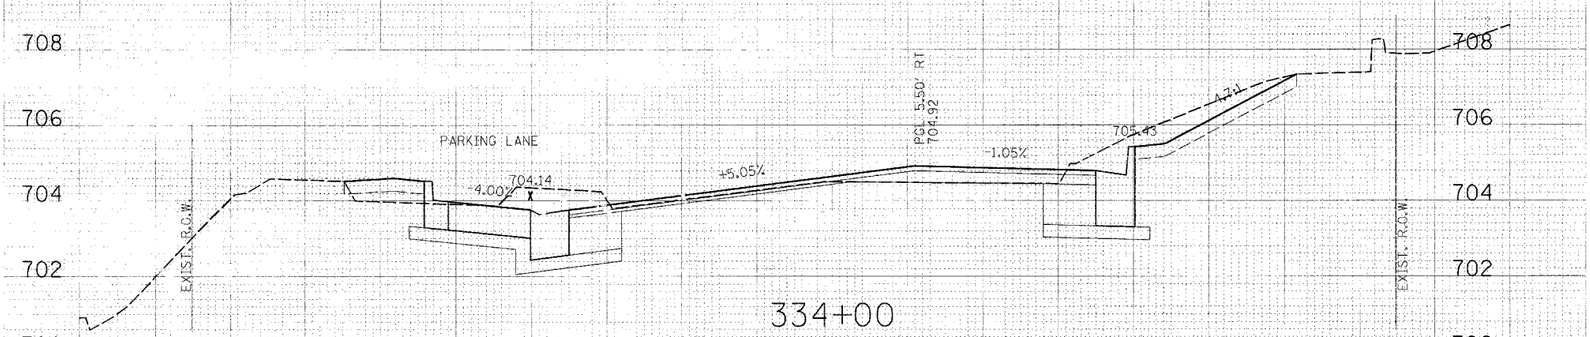

CUT = 43.2
FILL = 1.2

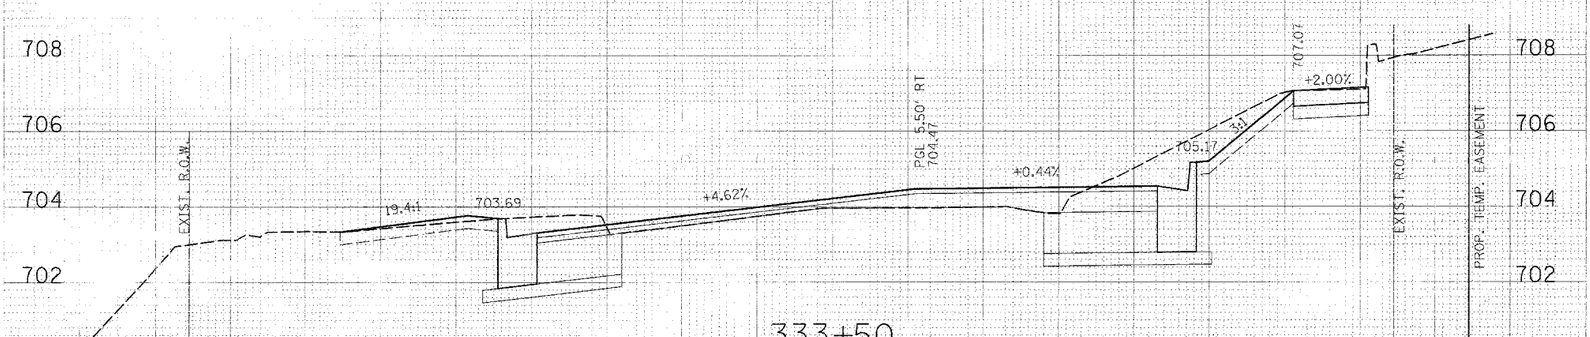

CUT = 52.9
FILL = 0.0

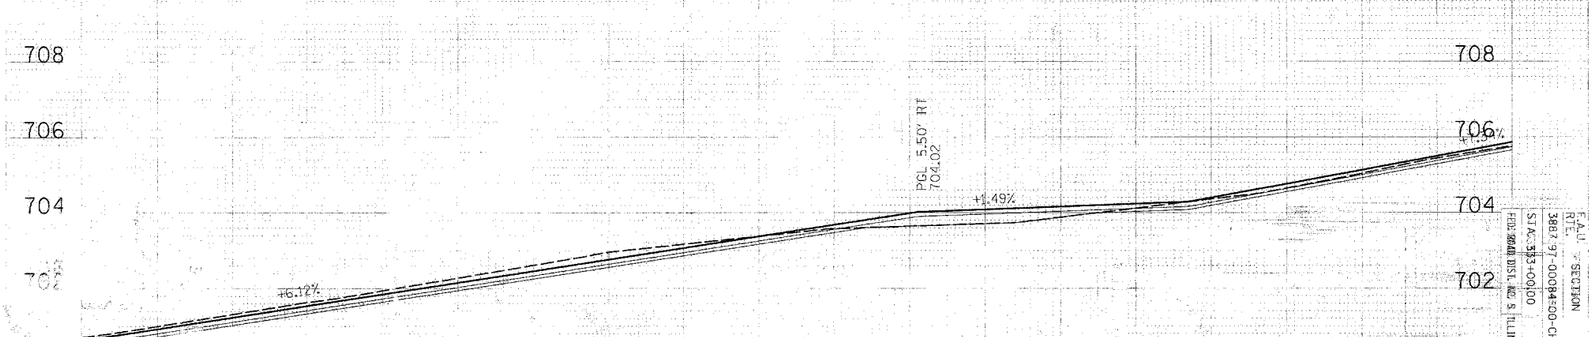

CUT = 29.0

F.A.U. RTE.	SECTION	COUNTY	CONTRACT NO.
3882	97-00084-00-CH	KANE	
STA. 333+00.00	TO STA. 335+00.00	TOTAL SHEETS	42
FED. ROAD DIST. NO.	ILLINOIS	PROJECT	CMM-700