CONTRACT NO. #83853

F.A. RTE.	SECTION	COUNTY	TOTAL SHEETS	SHEET NO.
2585	97-00071-00-PV	COOK	116	13
STA.		TO STA.		
FED. ROAD DIST. NO.	ILLINOIS	FED. AID PROJECT		

LEGEND:

- PAVEMENT REMOVAL
- SHOULDER REMOVAL
- DRIVEWAY REMOVAL
- SIDEWALK REMOVAL
- MEDIAN REMOVAL
- COLD MILLING EX MEDIAN
- COMBINATION CURB & GUTTER REMOVAL
- STORM SEWER REMOVAL
- R STRUCTURE REMOVAL
- ADJ STRUCTURE ADJUSTMENT
- FHR FIRE HYDRANT TO BE REMOVED
- TREE REMOVAL
- CONC. SURFACE REMOVAL - BUTT JOINT
- TREE PROTECTION

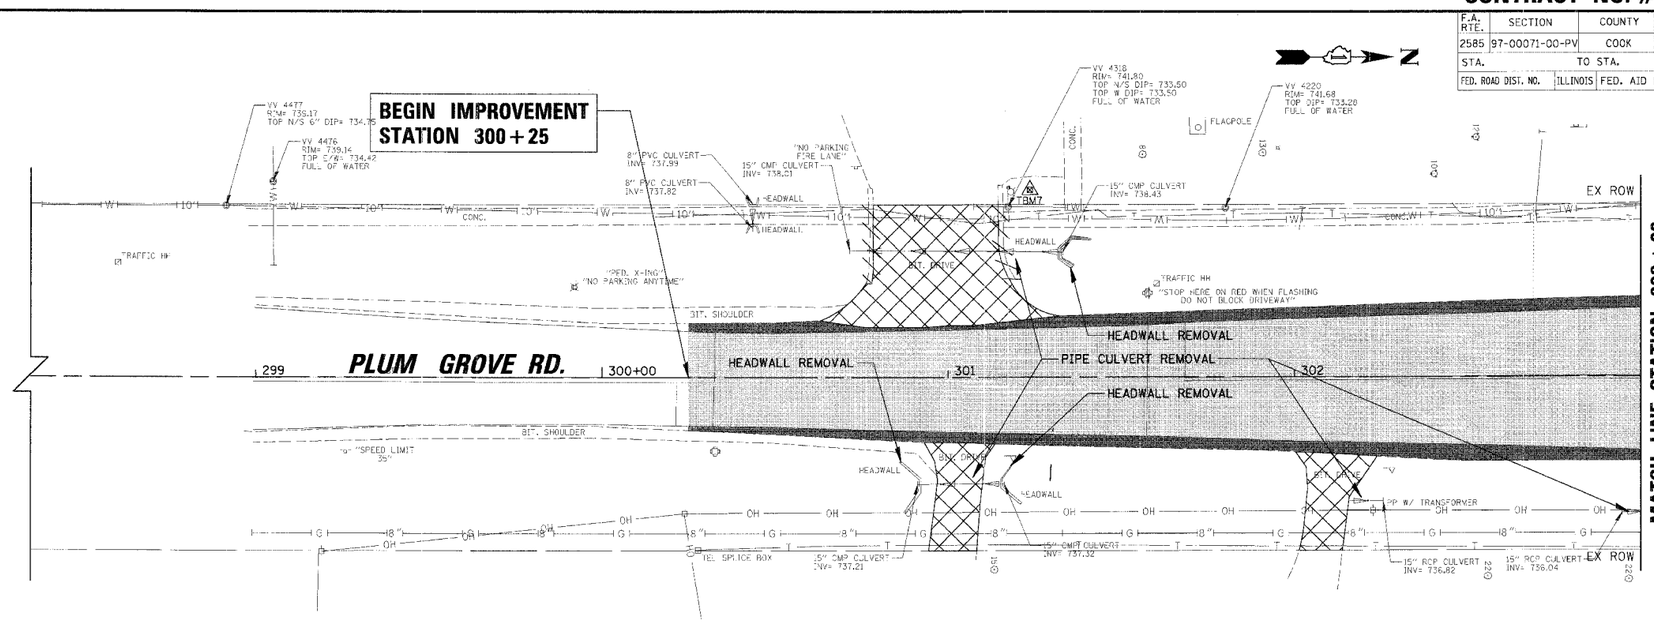

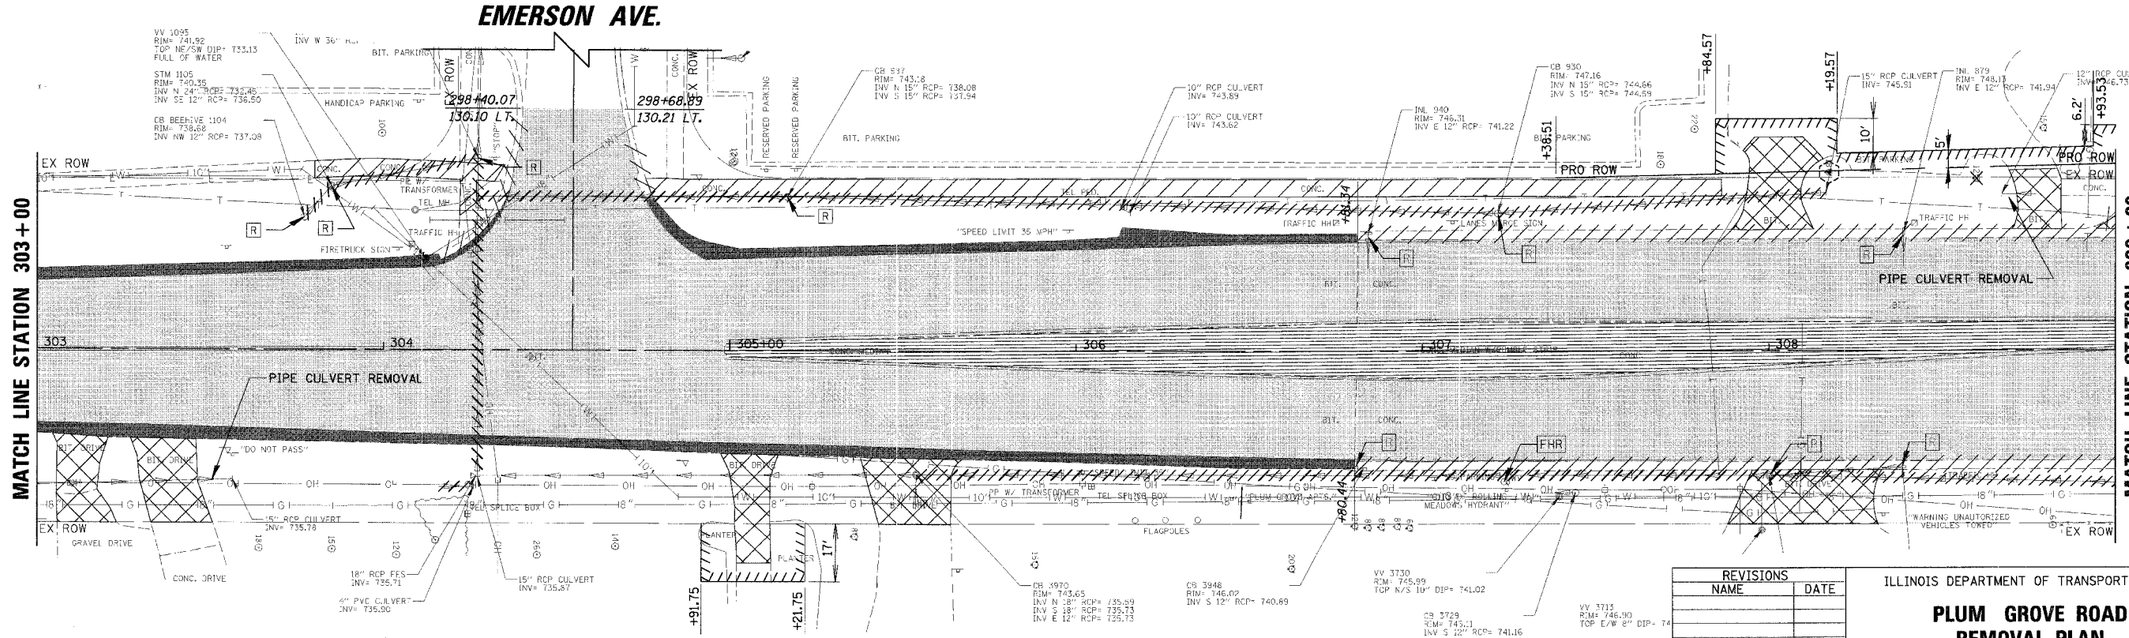

REVISIONS	
NAME	DATE

ILLINOIS DEPARTMENT OF TRANSPORTATION

PLUM GROVE ROAD
REMOVAL PLAN
STATION 300+25 TO STATION 309+00

SCALE: 20' DRAWN BY: PMM

DATE: 6/8/2006 CHECKED BY: MCW

CHRISTOPHER B. BURKE ENGINEERING LTD.
9575 West Higgins Road, Suite 600
Rosemont, Illinois 60018
(847) 823-0500

PLAN | SURVEYED | PLAT | ALIGNMENT CHECKED | RT. OF WAY CHECKED | CADD FILE NAME | NOTE BOOK | NO. | BY | DATE

PROFILE | SURVEYED | PLAT | GRADES CHECKED | B.M. | SHEET | NO. | BY | DATE

n:\rdmdws\98361br48\design\98361br48_plum297.rem