CONTRACT NO. #83853

F.A. RTE.	SECTION	COUNTY	TOTAL SHEETS	SHEET NO.
2585	97-00071-00-PV	COOK	116	23
STA.	TO STA.			
FED. ROAD DIST. NO.	ILLINOIS	FED. AID PROJECT		

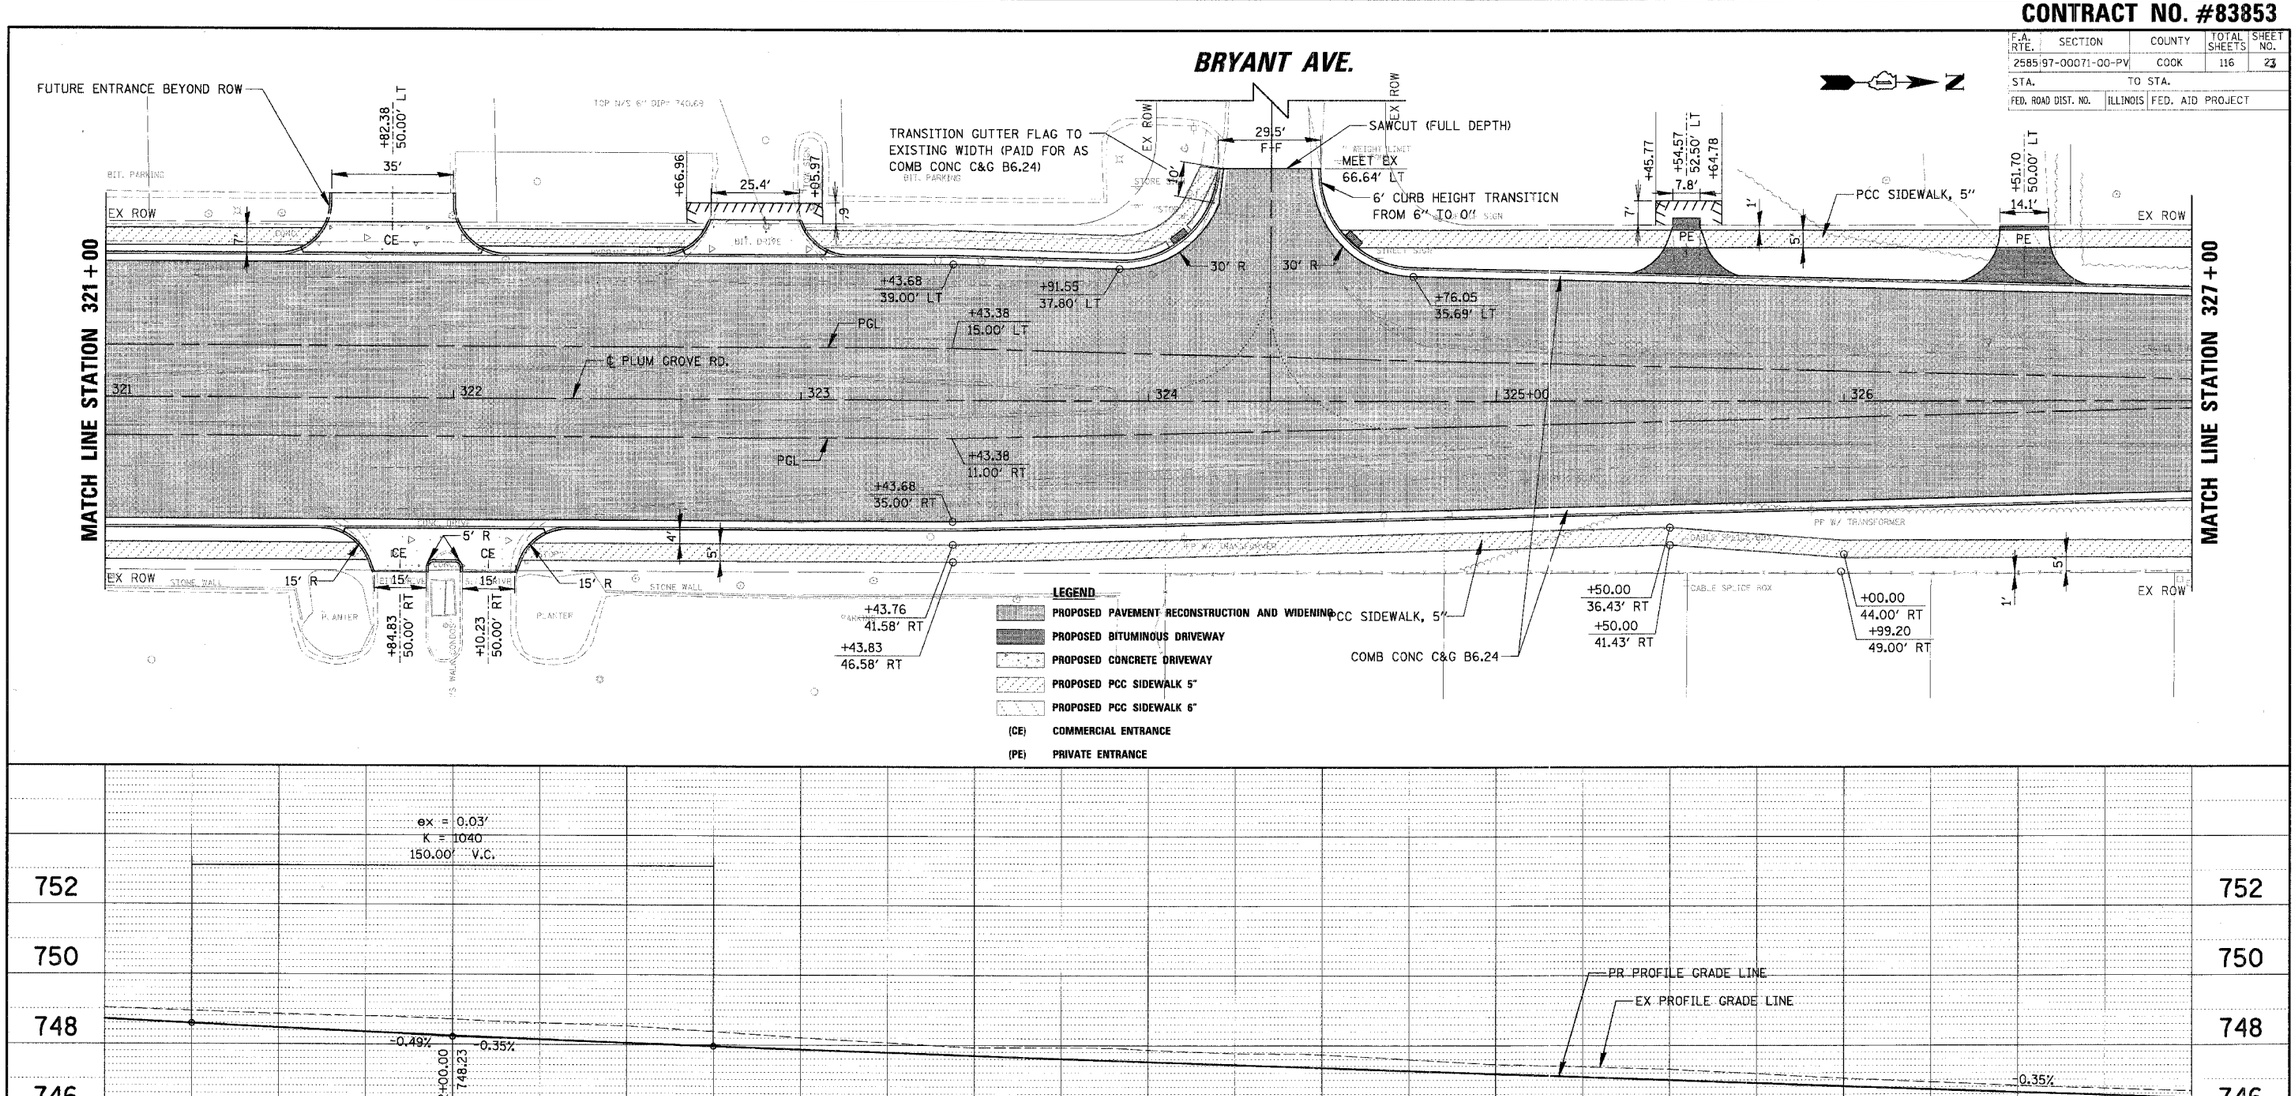

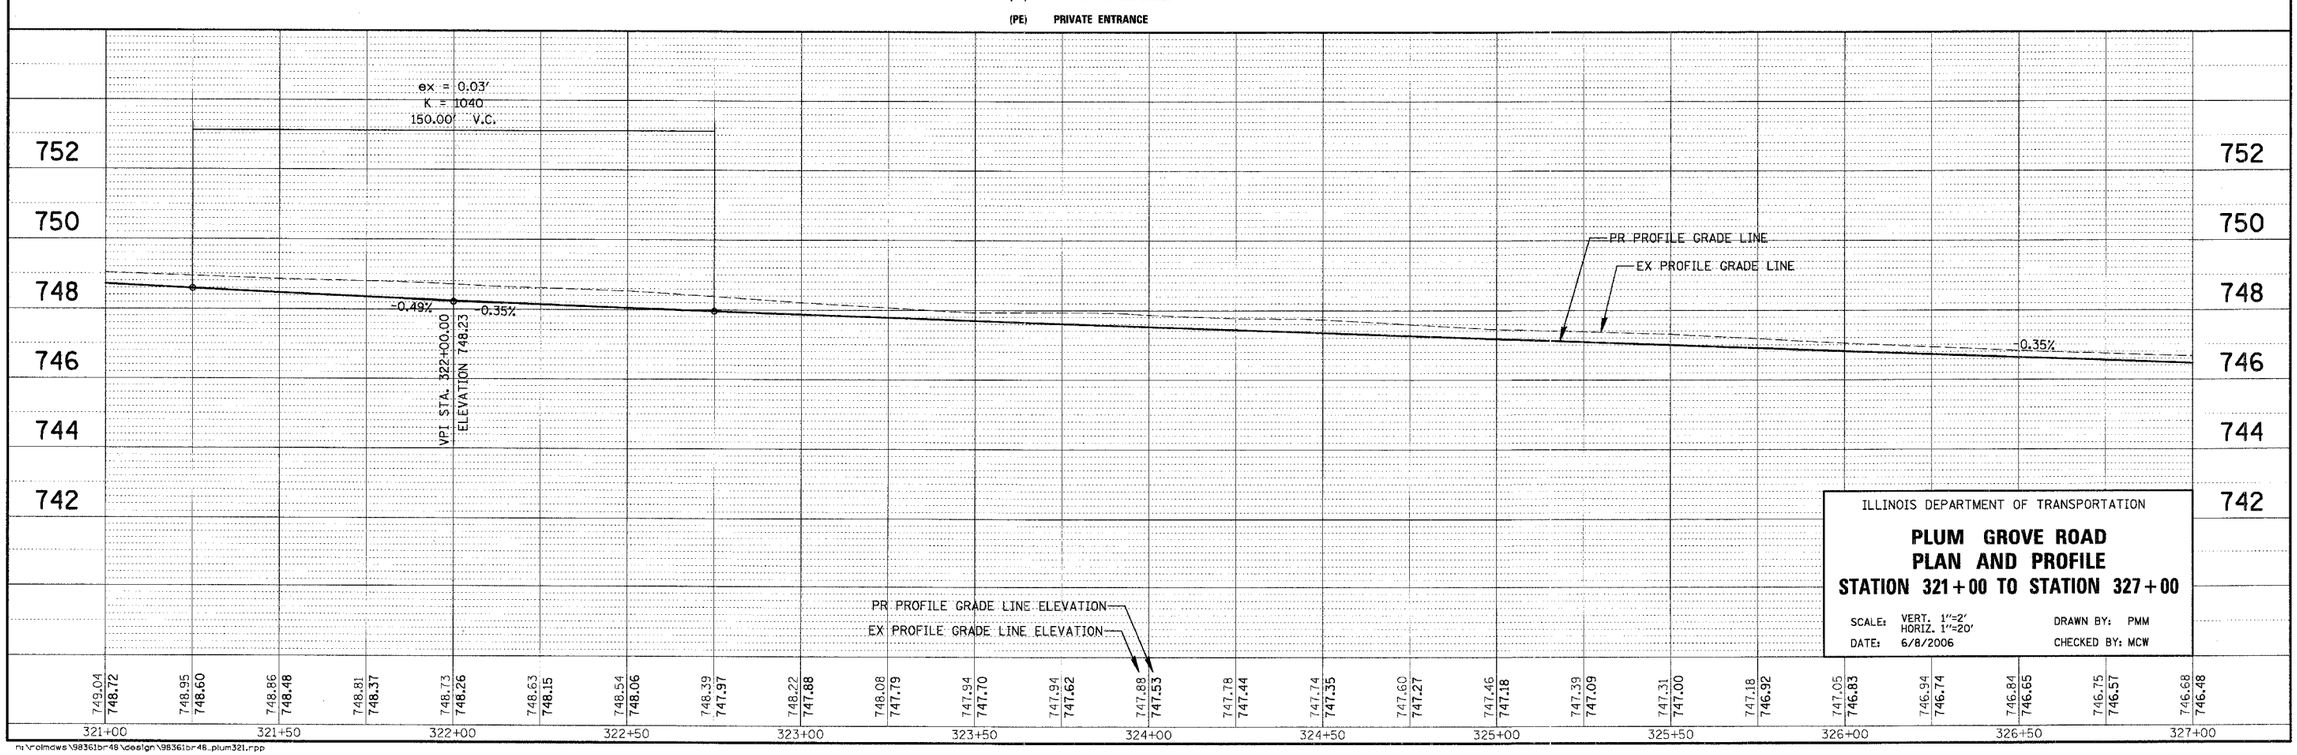

ILLINOIS DEPARTMENT OF TRANSPORTATION

PLUM GROVE ROAD
PLAN AND PROFILE
STATION 321+00 TO STATION 327+00

SCALE: VERT. 1"=2'
HORIZ. 1"=20'
DATE: 6/8/2006

DRAWN BY: PMM
CHECKED BY: MCW

CHRISTOPHER B. BURKE ENGINEERING LTD.
9575 West Higgins Road, Suite 600
Rosemont, Illinois 60018
(847) 823-0500

PLAN: SURVEYED, PLOTTED, ALIGNMENT CHECKED, NOTE BOOK, NO., DATE, BY
PROFILE: REMARKED, PLOTTED, GRADES CHECKED, NOTE BOOK, NO., STRUCTURE NOTATIONS CHKD, DATE, BY

n:\rolmdws\98361br48\design\98361br48_plum321.rpp