CONTRACT NO. #83853

F.A. RTE.	SECTION	COUNTY	TOTAL SHEETS	SHEET NO.
2585	97-00071-00-PV	COOK	116	32
STA.		TO STA.		
FED. ROAD DIST. NO.	ILLINOIS	FED. AID PROJECT		

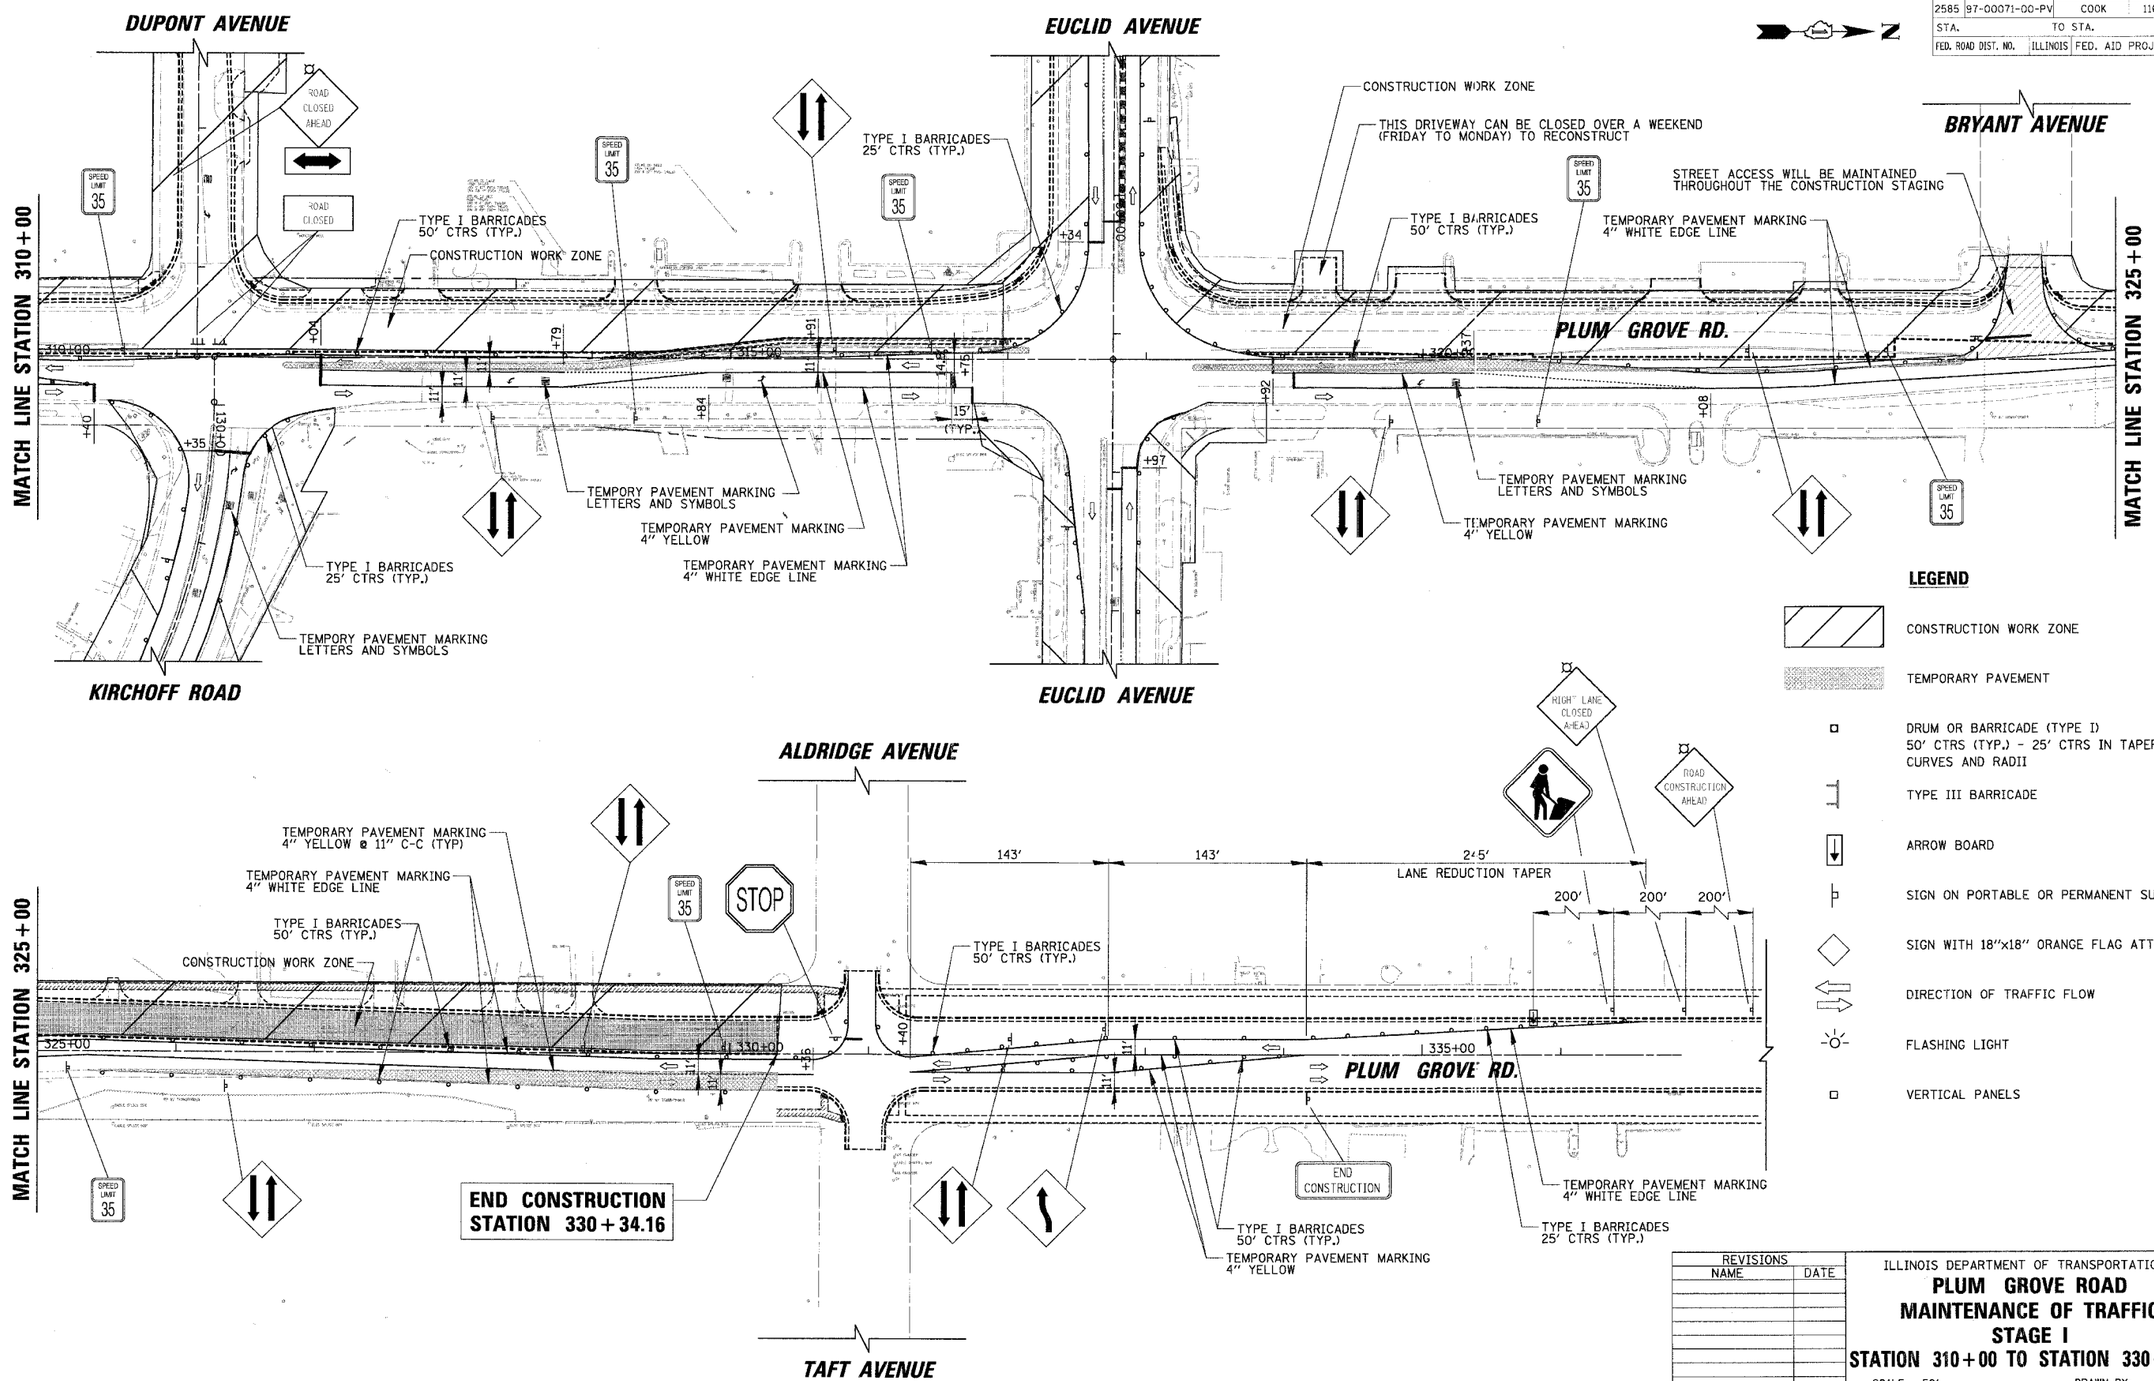

LEGEND

- CONSTRUCTION WORK ZONE
- TEMPORARY PAVEMENT
- DRUM OR BARRICADE (TYPE I) 50' CTRS (TYP.) - 25' CTRS IN TAPERS, CURVES AND RADII
- TYPE III BARRICADE
- ARROW BOARD
- SIGN ON PORTABLE OR PERMANENT SUPPORT
- SIGN WITH 18"x18" ORANGE FLAG ATTACHED
- DIRECTION OF TRAFFIC FLOW
- FLASHING LIGHT
- VERTICAL PANELS

REVISIONS	
NAME	DATE

ILLINOIS DEPARTMENT OF TRANSPORTATION

PLUM GROVE ROAD
MAINTENANCE OF TRAFFIC
STAGE I
STATION 310+00 TO STATION 330+34.16

SCALE: 50' DRAWN BY: PMM
DATE: 6/8/2006 CHECKED BY: MCW

CHRISTOPHER B. BURKE ENGINEERING LTD.
9575 West Higgins Road, Suite 600
Rosemont, Illinois 60018
(847) 823-0500

PLAN: SURVEYED, ACCURACY, PLOT MAP, CHECKED AND FIELD VERIFIED, NOTE BOOK NO., BY, DATE

PROFILE: SURVEYED, ACCURACY, GRADES CHECKED, SIML NOTES, FIELD VERIFIED, NOTE BOOK NO., BY, DATE

h:\roimdws\98361br48\design\98361br48_plum310.mot