CONTRACT NO. #83853

F.A. RTE.	SECTION	COUNTY	TOTAL SHEETS	SHEET NO.
2585	97-00071-00-PV	COOK	116	47
STA.		TO STA.		
FED. ROAD DIST. NO.		ILLINOIS FED. AID PROJECT		

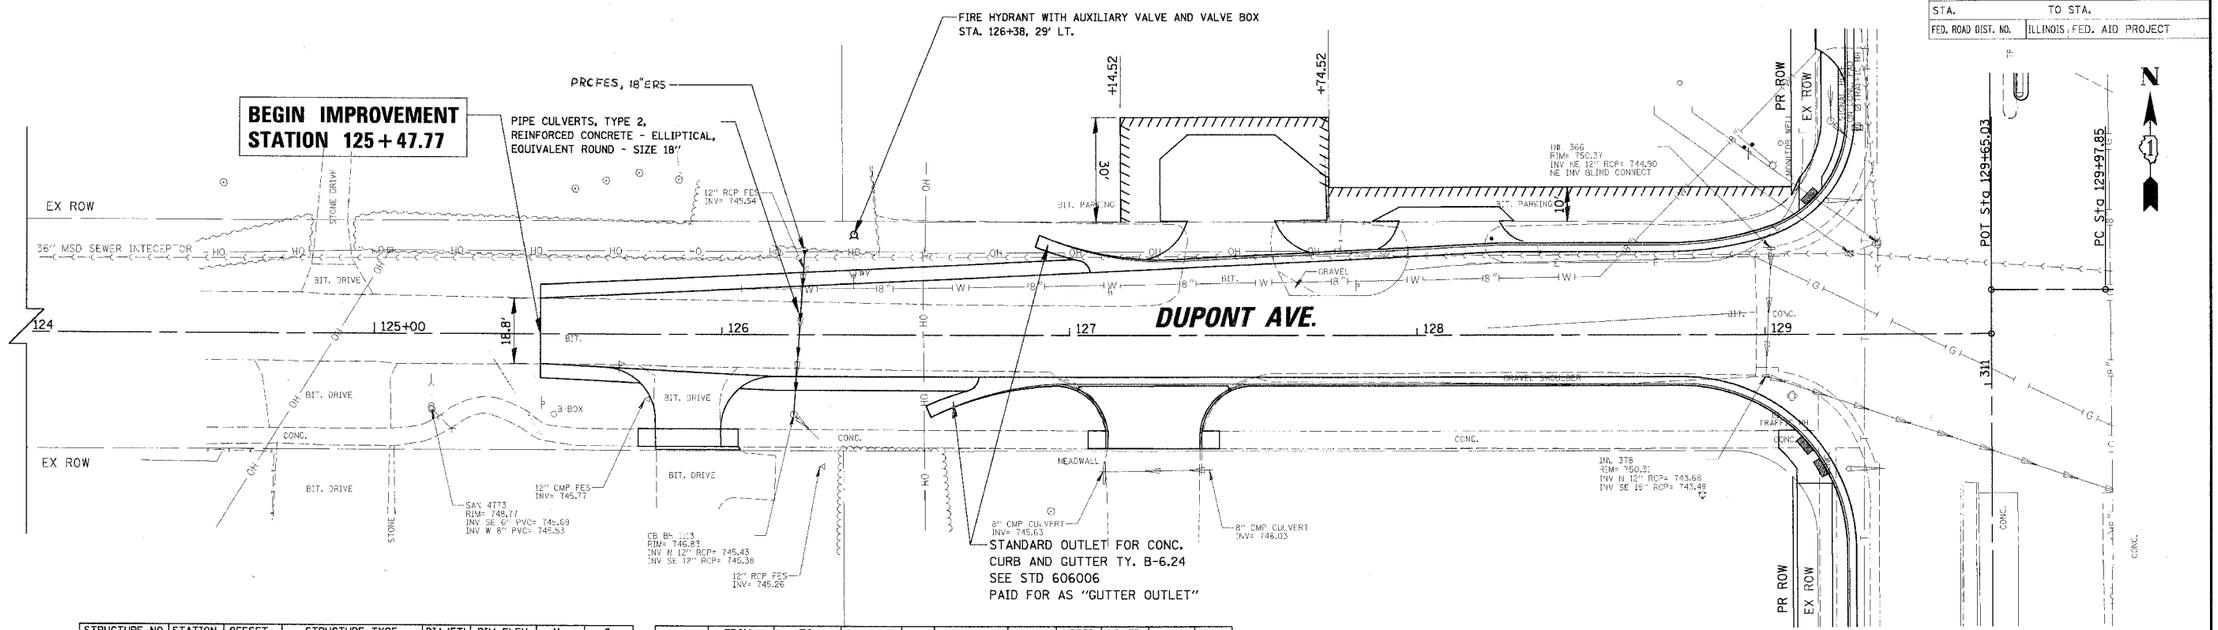

STRUCTURE NO.	STATION	OFFSET	STRUCTURE TYPE	DIA.(FT)	RIM ELEV.	N	S
S-701	126+23.7	23.00' LT	PRCF END S EL EQRS 18	1.5			746.04

PIPE NO.	FROM STRUCTURE	TO STRUCTURE	MATERIAL	TYPE	LENGTH (FT)	DIA. (IN)	UPPER INVERT	LOWER INVERT	SLOPE	TBF
P-701	S-701	-	RCP	2	46	18	746.04	745.38	1.00	0.00

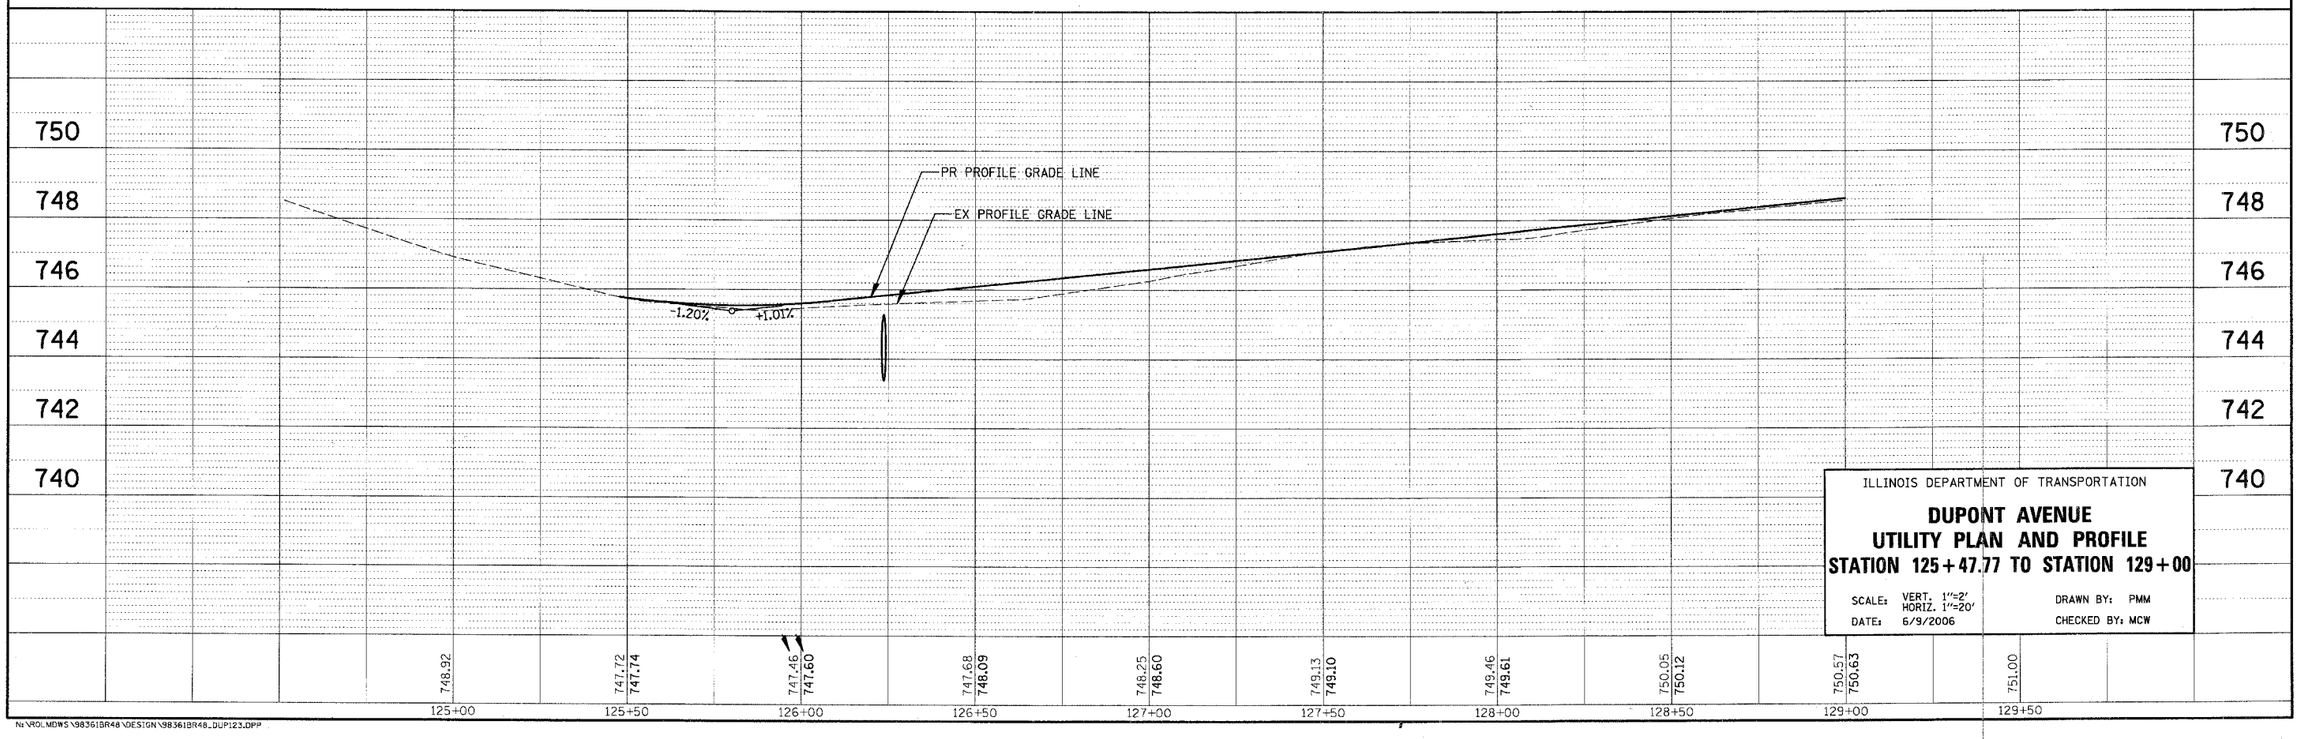

ILLINOIS DEPARTMENT OF TRANSPORTATION

DUPONT AVENUE
UTILITY PLAN AND PROFILE
STATION 125+47.77 TO STATION 129+00

SCALE: VERT. 1"=2' HORIZ. 1"=20'
DATE: 6/9/2006
DRAWN BY: PMM
CHECKED BY: MCW

CHRISTOPHER B. BURKE ENGINEERING LTD.
9575 West Higgins Road, Suite 600
Rosemont, Illinois 60018
(847) 823-0500

PLAN: SURVEYED / PLOTTED / ALIGNMENT CHECKED / RT. OF WAY CHECKED / CADD FILE NAME / NOTE BOOK NO. / BY / DATE

PROFILE: SURVEYED / PLOTTED / GRADES CHECKED / B.M. NOTED / STRUCTURE NOTATIONS CHKD / NOTE BOOK NO. / BY / DATE

N:\ROLMDWS\98361BR48\DESIGN\98361BR48_DUP123.DPP