CONTRACT NO. #83853

F.A. RTE.	SECTION	COUNTY	TOTAL SHEETS	SHEET NO.
2585	97-00071-00-PV	COOK	116	59
STA.		TO STA.		
FED. ROAD DIST. NO.	ILLINOIS	FED. AID PROJECT		

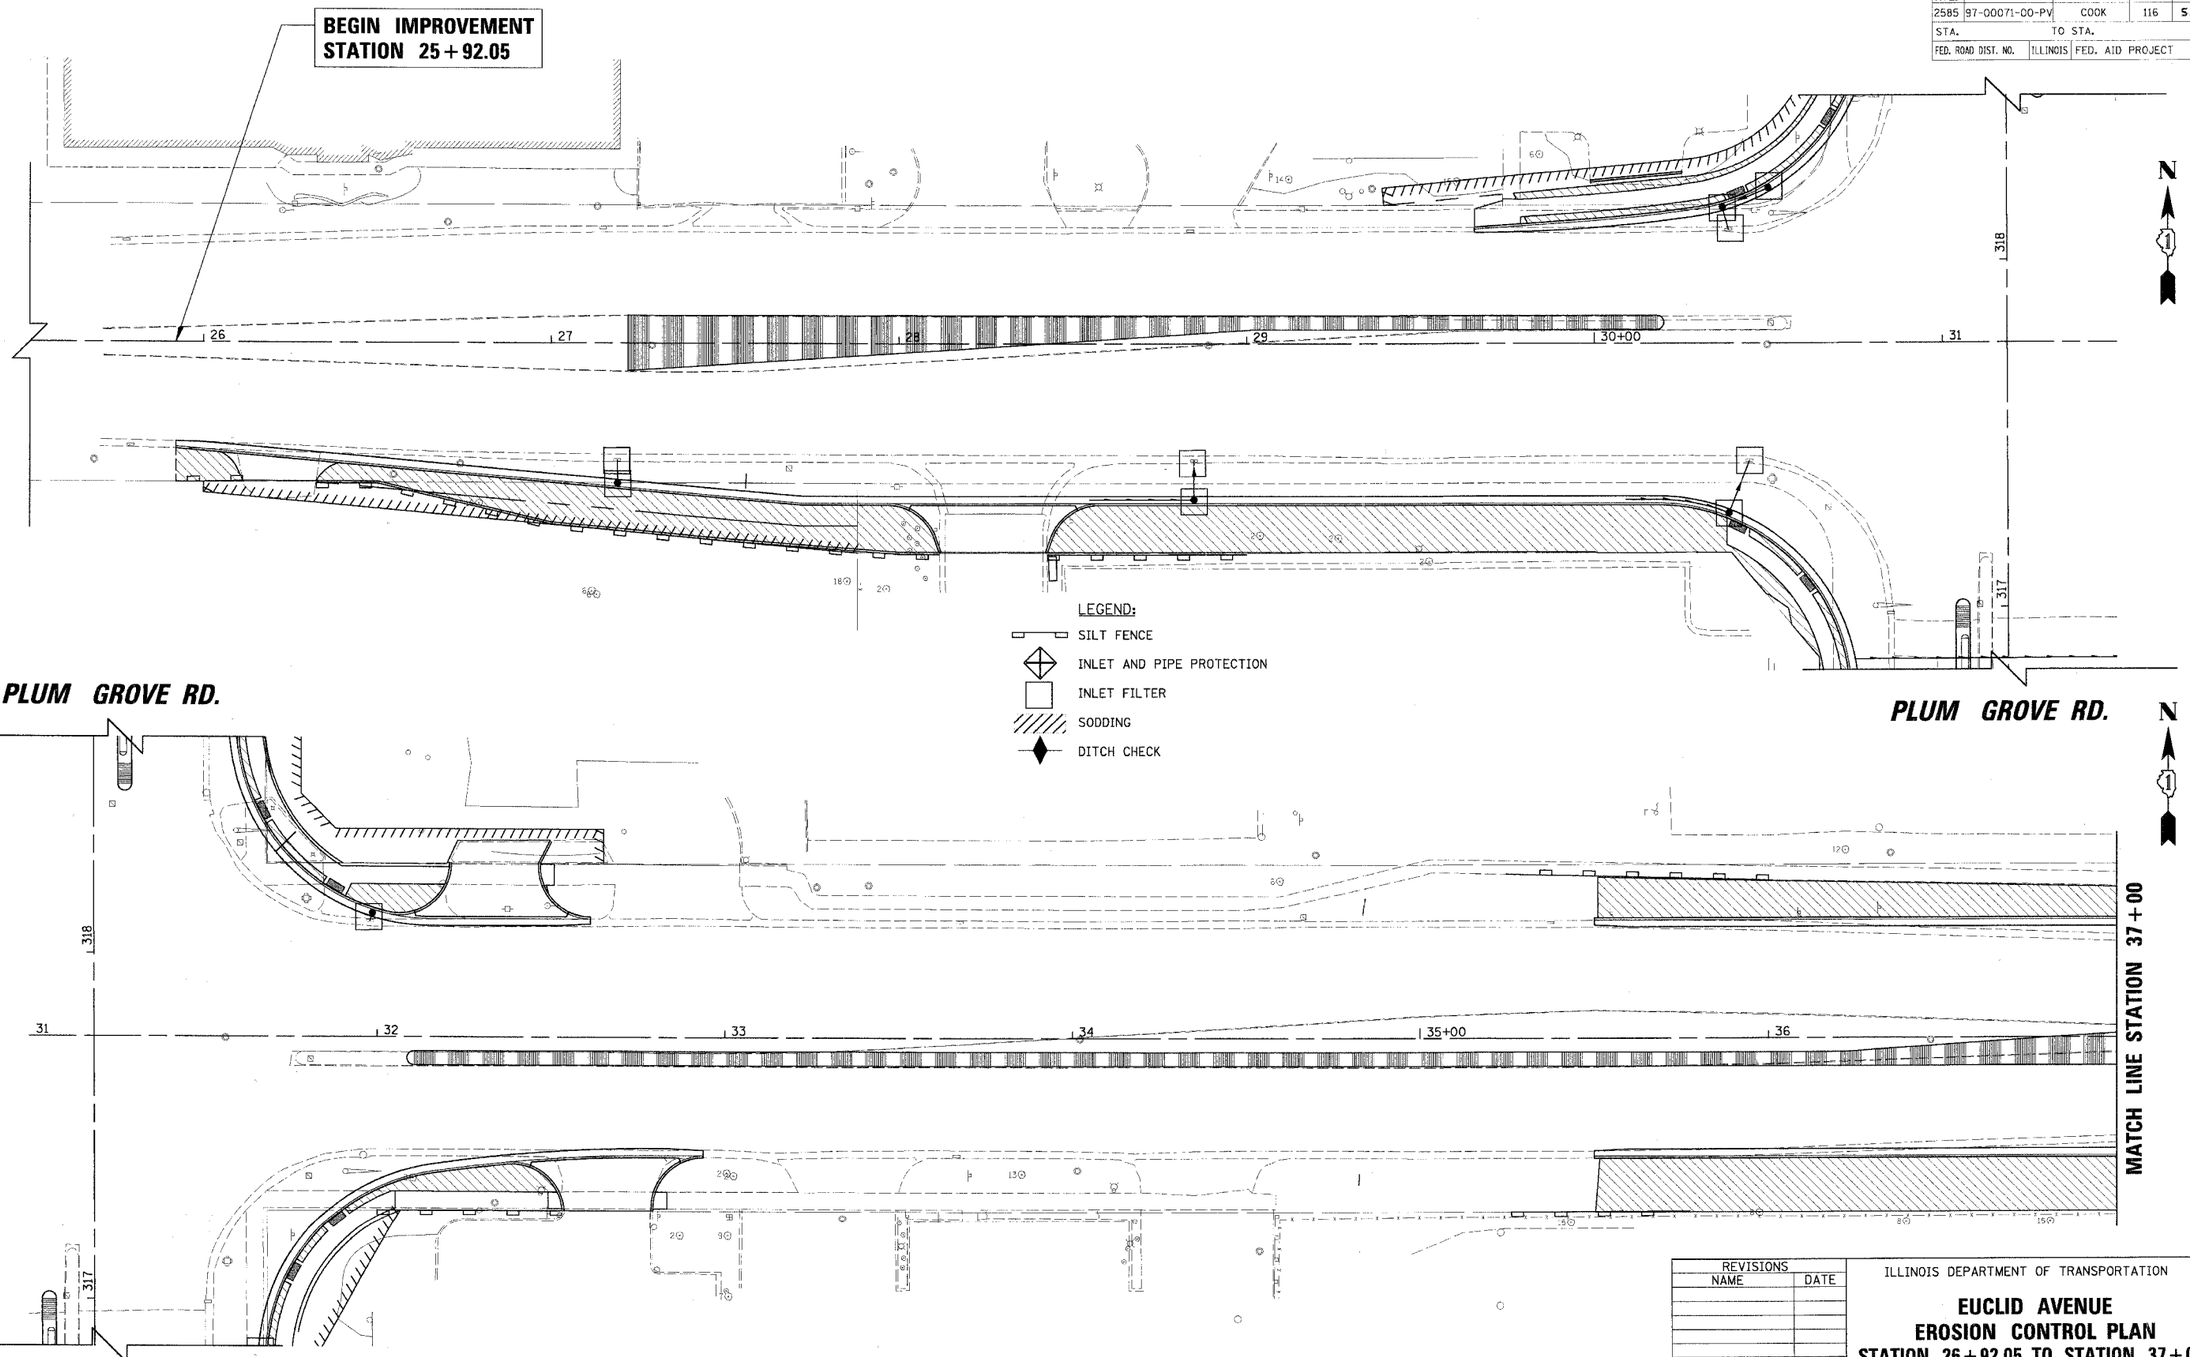

REVISIONS	
NAME	DATE

ILLINOIS DEPARTMENT OF TRANSPORTATION

EUCLID AVENUE
EROSION CONTROL PLAN
STATION 26+92.05 TO STATION 37+00

SCALE: 20' DRAWN BY: PMM
DATE: 6/9/2006 CHECKED BY: MCW

N:\ROLMDWS\98361BR48\DESIGN\98361BR48_EUC025.ocp

CHRISTOPHER B. BURKE ENGINEERING LTD.
9575 West Higgins Road, Suite 600
Rosemont, Illinois 60018
(847) 823-0500

PLAN
NOTE BOOK NO.
SURVEYED
PLOTTED
ALIGNMENT CHECKED
RT. OF WAY CHECKED
PGS FILE NAME
BY
DATE

PROFILE
NOTE BOOK NO.
SURVEYED
PLOTTED
GRADES CHECKED
BLDG. NOTES CHECKED
STRUCTURE NOTES CHKD.
BY
DATE