CONTRACT NO. #83853

F.A. RTE.	SECTION	COUNTY	TOTAL SHEETS	SHEET NO.
2585	97-00071-00-PV	COOK	116	60
STA.		TO STA.		
FED. ROAD DIST. NO.	ILLINOIS	FED. AID PROJECT		

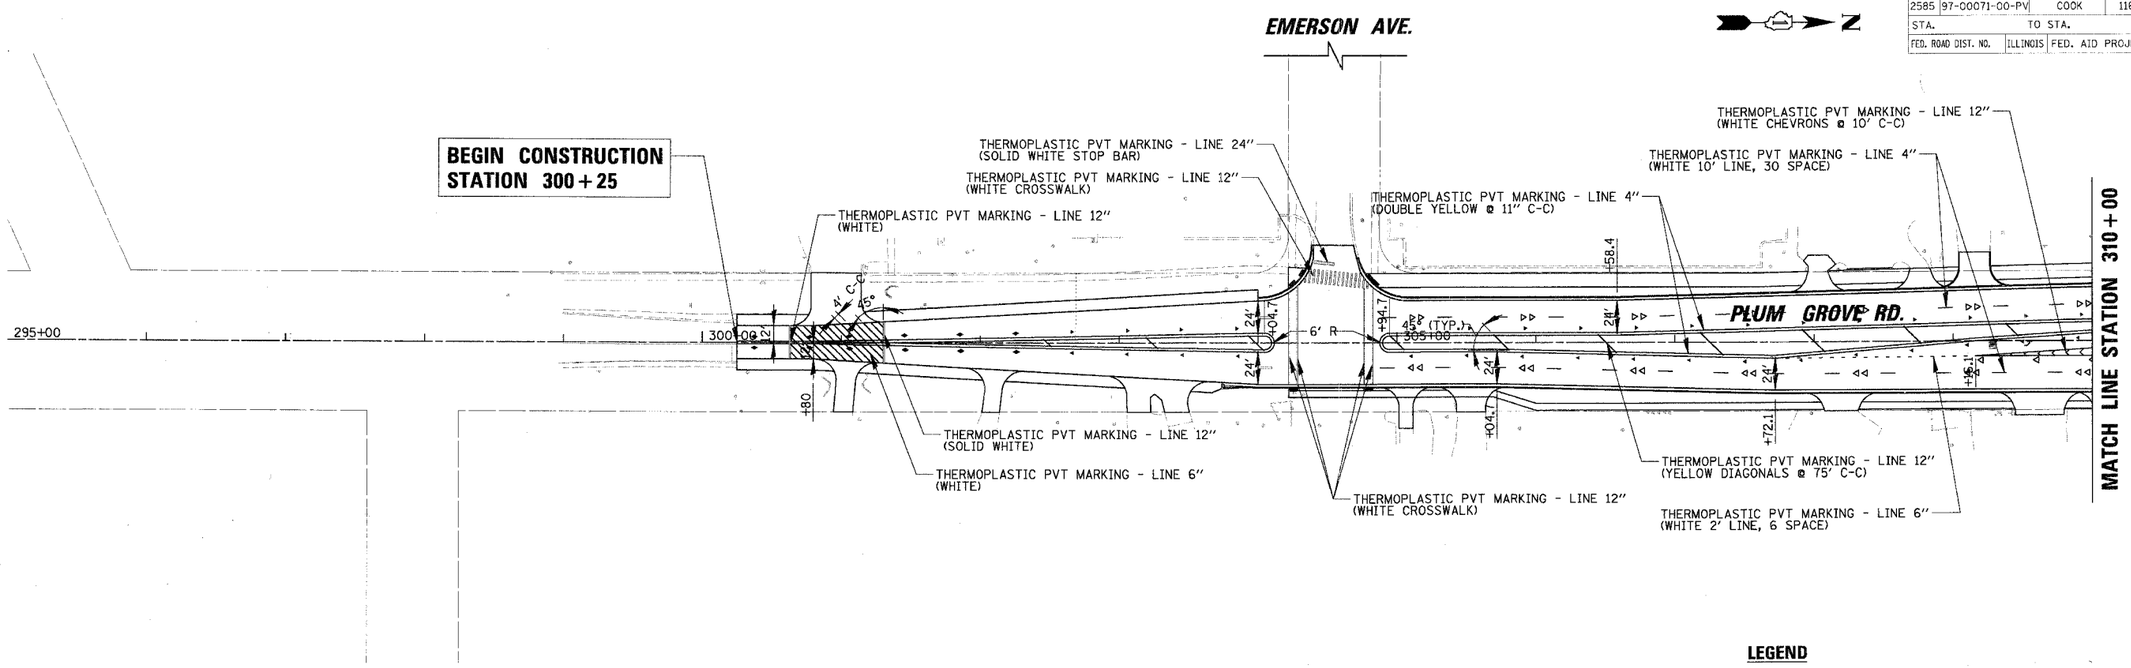

LEGEND

◂ ONE-WAY AMBER MARKER

◁ ONE-WAY CRYSTAL MARKER (W/O)

▸ TWO-WAY AMBER MARKER

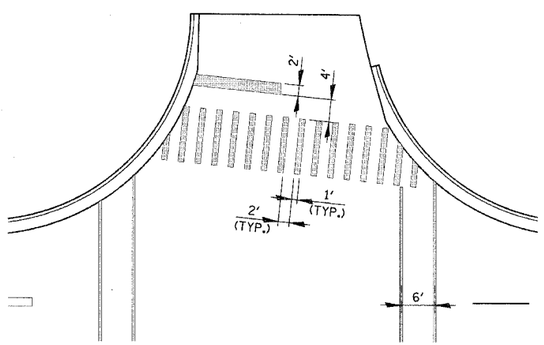

CROSSWALK DETAIL

REVISIONS	
NAME	DATE

ILLINOIS DEPARTMENT OF TRANSPORTATION

PLUM GROVE ROAD
PAVEMENT MARKING PLAN
STATION 300+25 TO STATION 310+00

SCALE: 50' DRAWN BY: PMM

DATE: 6/8/2006 CHECKED BY: MCW

CHRISTOPHER B. BURKE ENGINEERING LTD.
9575 West Higgins Road, Suite 600
Rosemont, Illinois 60018
(847) 823-0500

PLAN — SURVEYED / PLOTTED / ALIGNMENT CHECKED / R.O.W. MAP CHECKED / DATE / FILE NAME — NOTE BOOK NO. — BY — DATE

PROFILE — SURVEYED / PLOTTED / GRADES CHECKED / B.M. NOTED / STRUCTURE NOTATIONS CHKD — NOTE BOOK NO. — BY — DATE

h:\r-olmdwa\98361br48\design\98361br48_plum297.pmk