CONTRACT NO. #83853

F.A. RTE.	SECTION	COUNTY	TOTAL SHEETS	SHEET NO.
2585	97-00071-00-PV	COOK	116	61
STA.	TO STA.			
FED. ROAD DIST. NO.	ILLINOIS	FED. AID PROJECT		

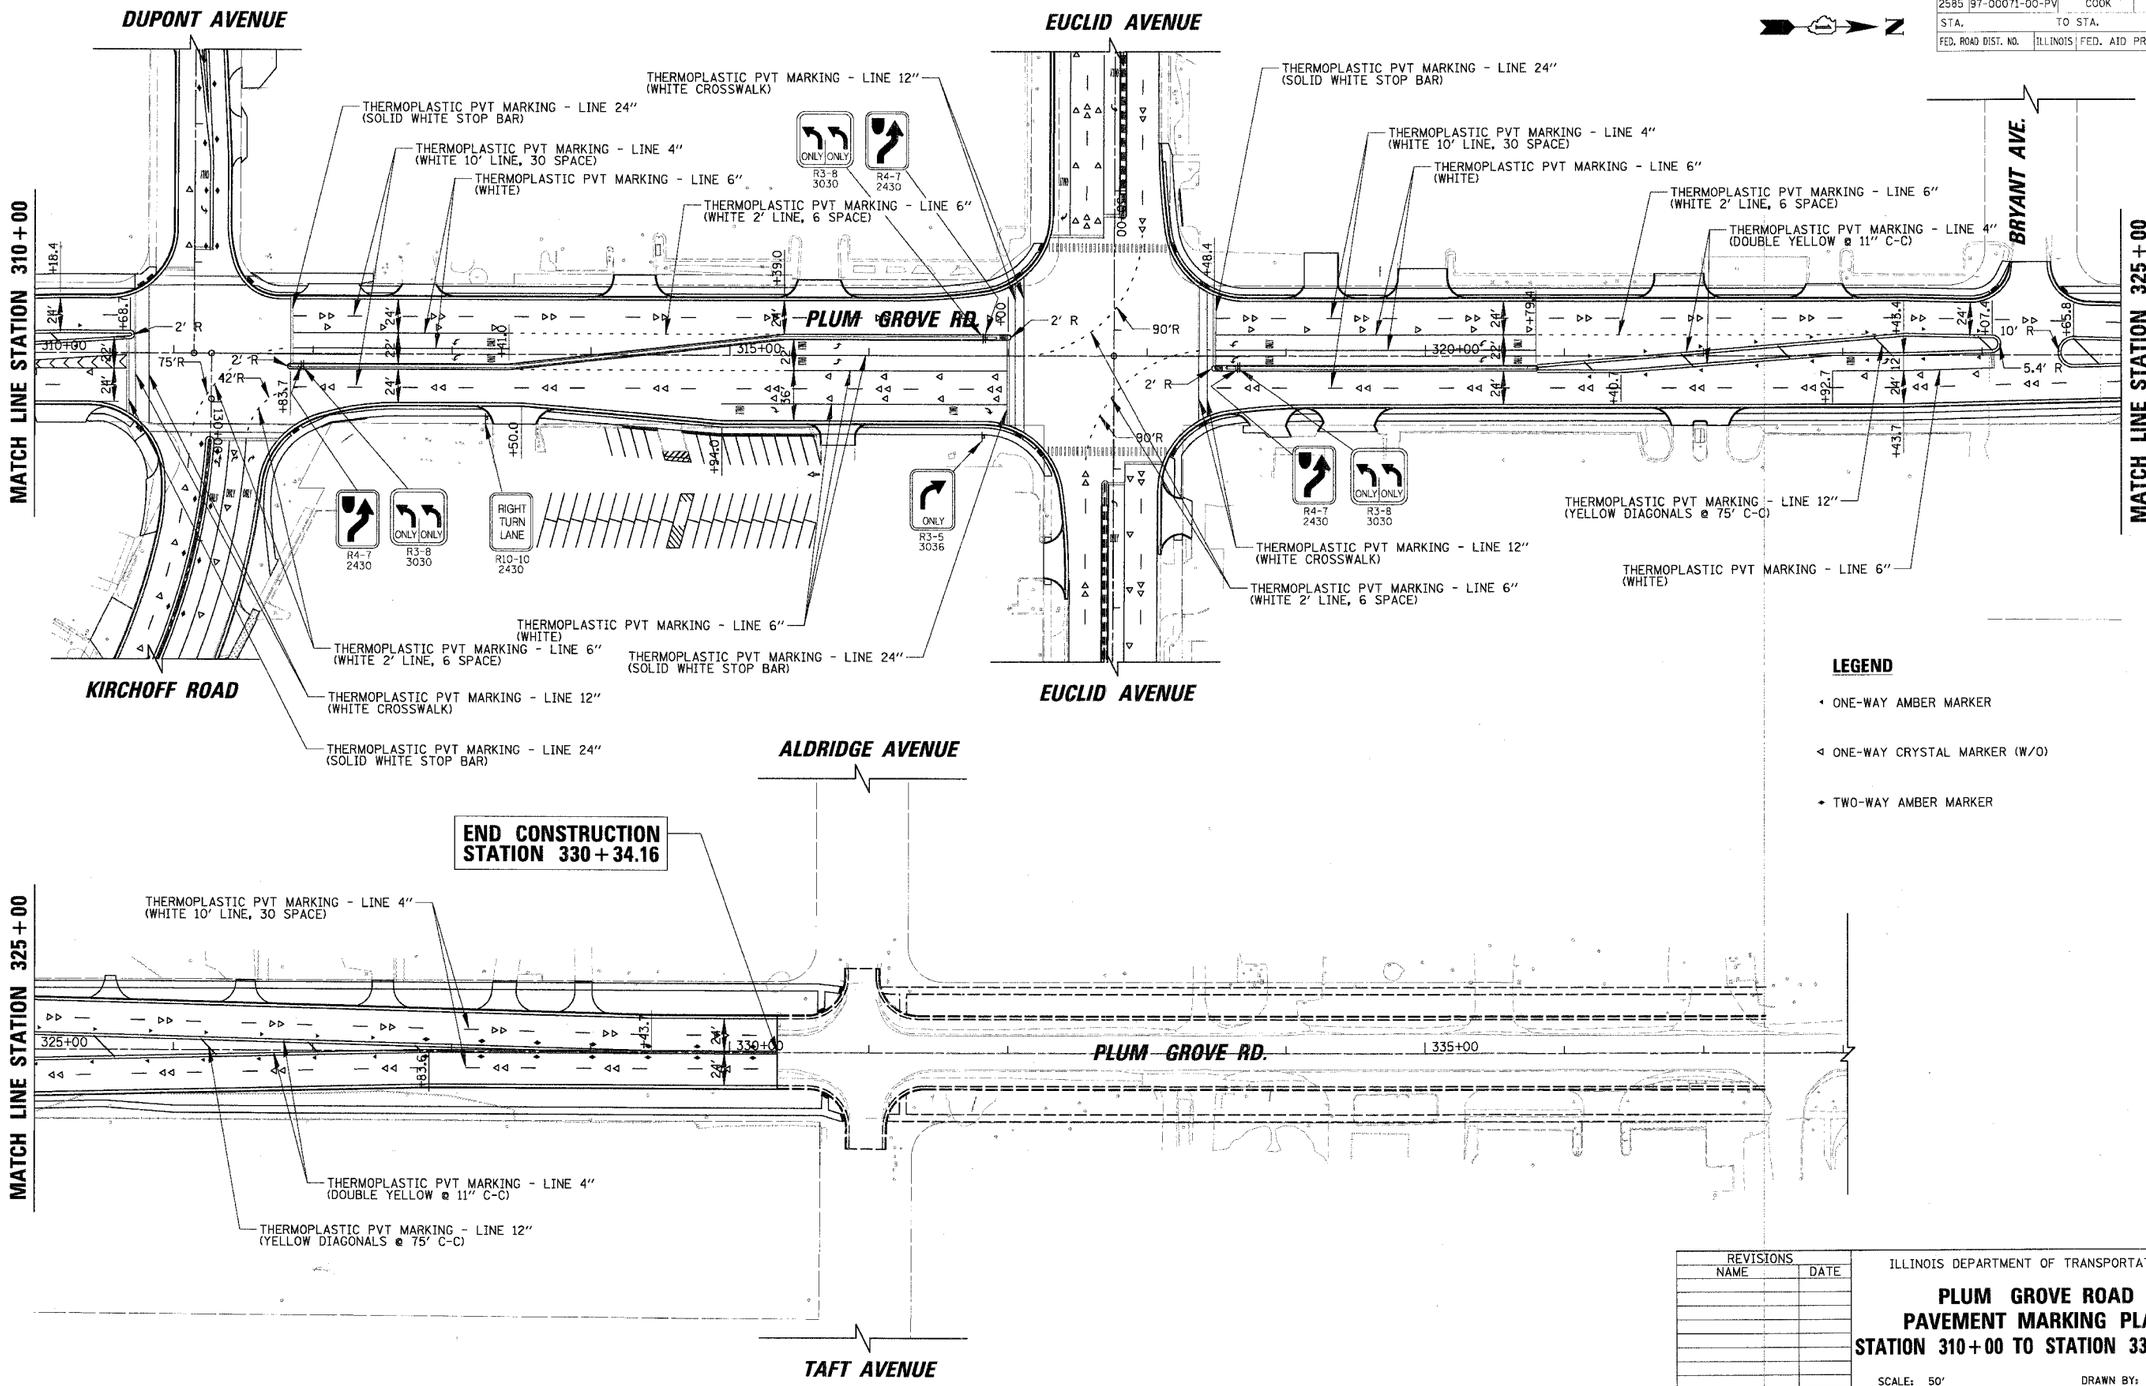

LEGEND

- ONE-WAY AMBER MARKER
- ONE-WAY CRYSTAL MARKER (W/O)
- TWO-WAY AMBER MARKER

REVISIONS NAME	DATE

ILLINOIS DEPARTMENT OF TRANSPORTATION

PLUM GROVE ROAD PAVEMENT MARKING PLAN STATION 310+00 TO STATION 330+34.16

SCALE: 50' DRAWN BY: PMM

DATE: 6/8/2006 CHECKED BY: MCW

CHRISTOPHER B. BURKE ENGINEERING LTD.
9575 West Higgins Road, Suite 600
Rosemont, Illinois 60018
(847) 823-0500

PLAN: SURVEYED — ATTORNEY, CHECKED — R.O.W. CHECKED — DWG FILE NAME — NOTE BOOK — NO. — DATE — BY

PROFILE: SURVEYED — DATE — PLOTTED — GRADES CHECKED — NOTE BOOK — SEAL NOTES — NO. — STRUCTURE NOTATIONS CHKD