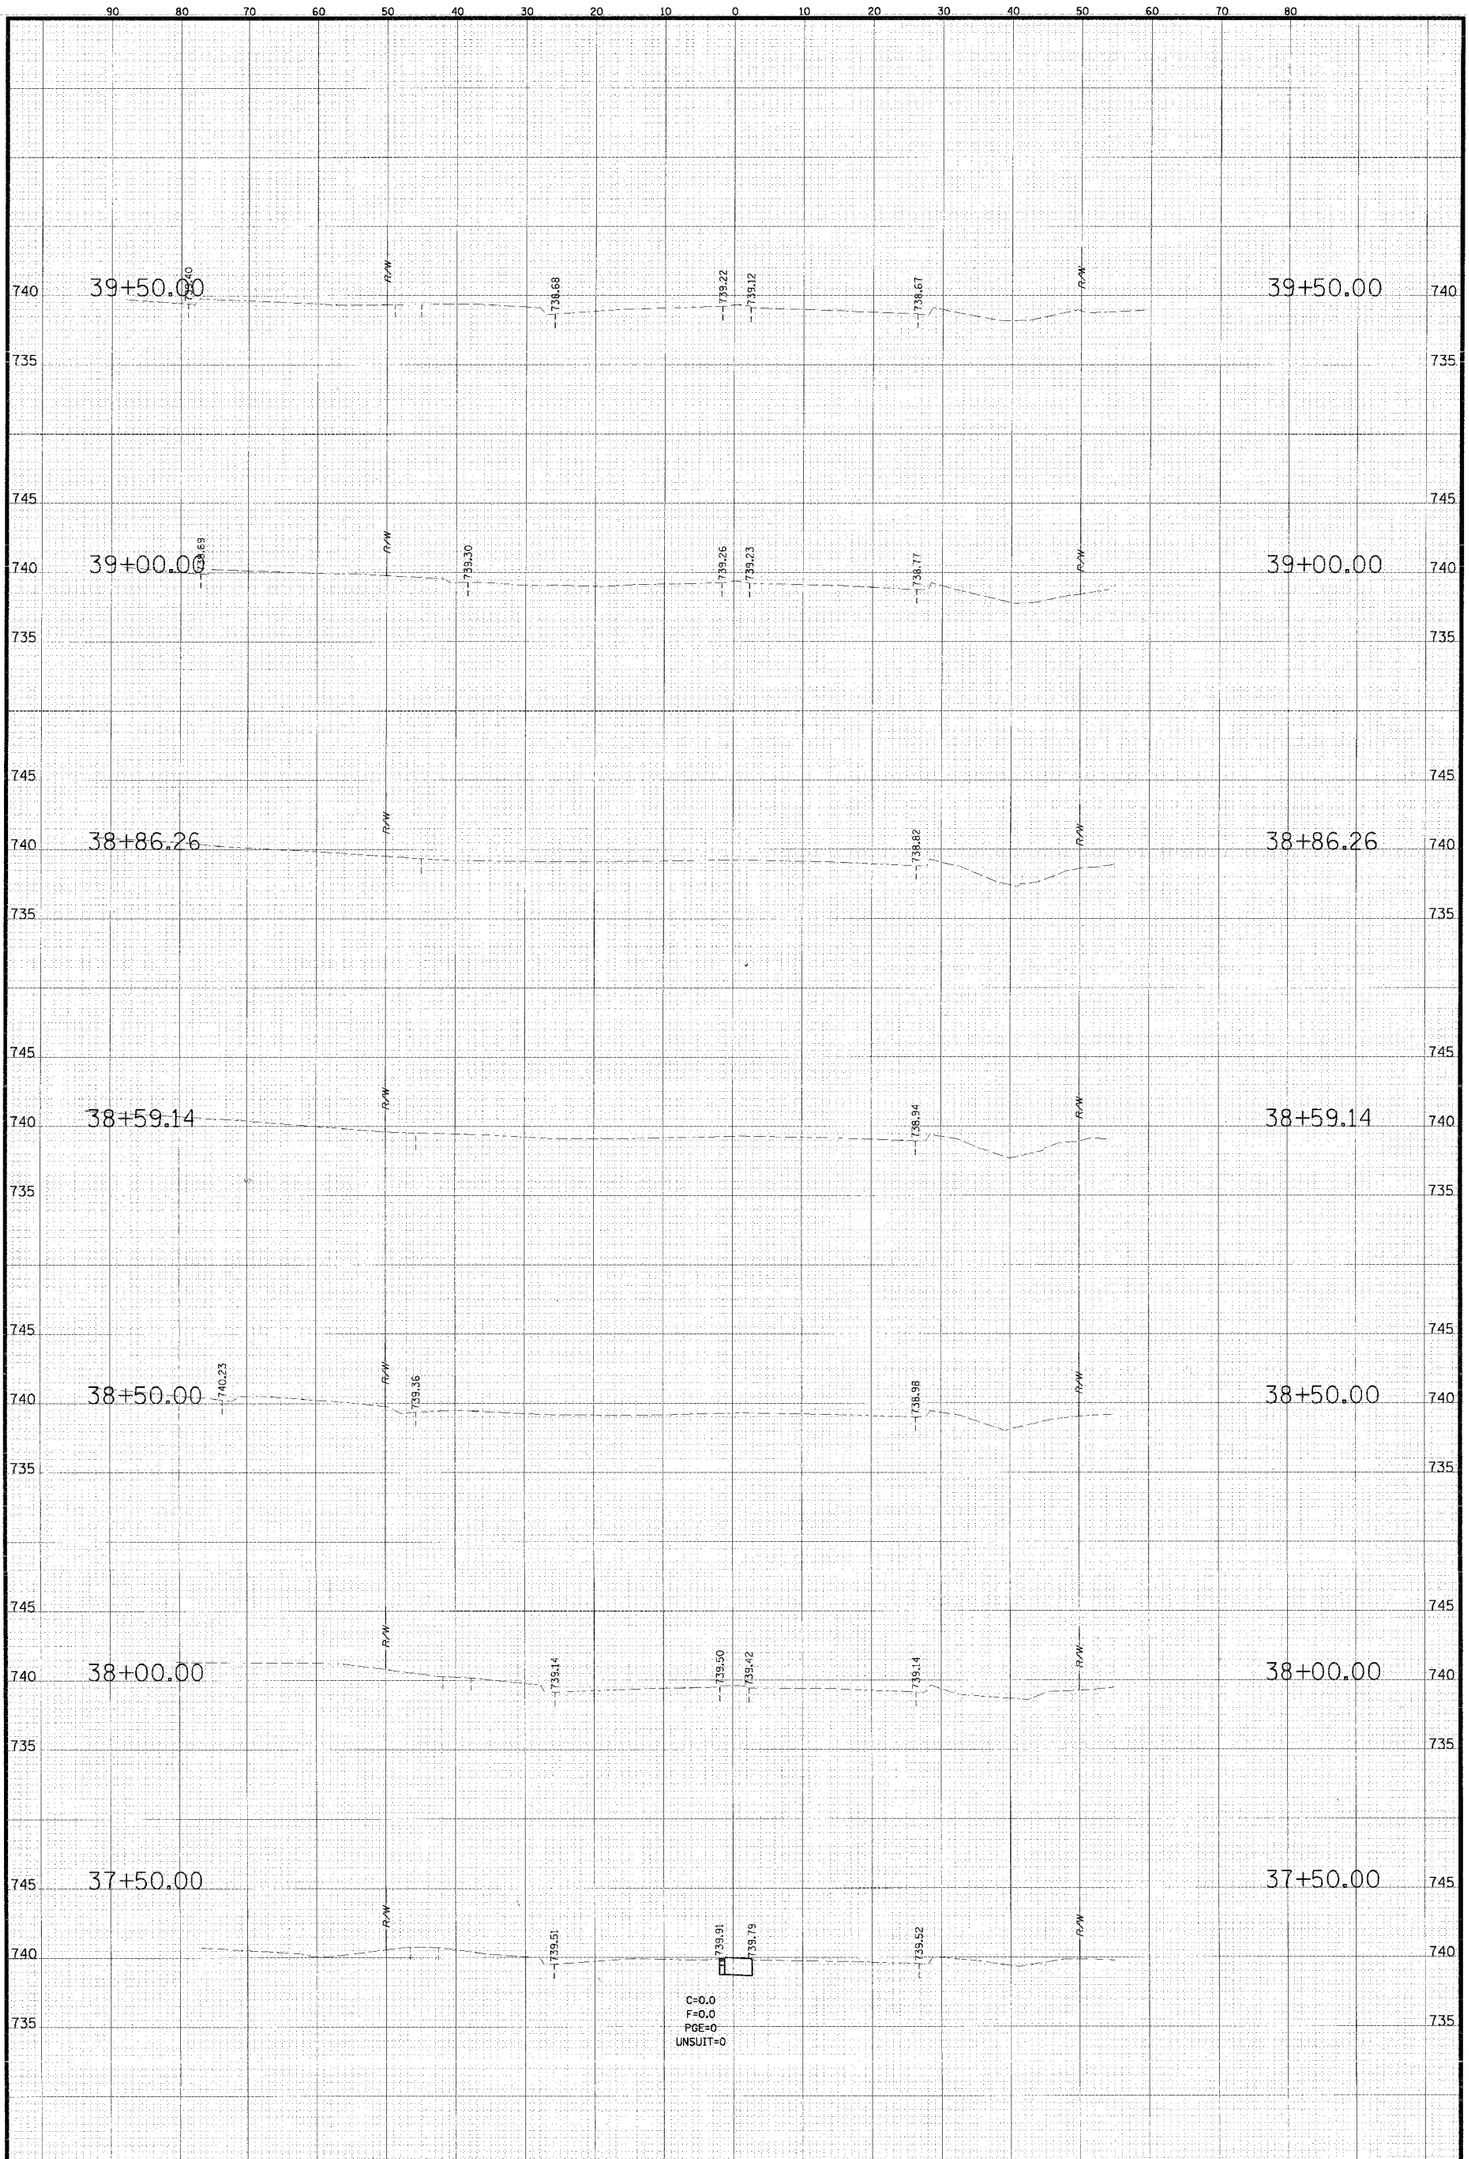

CHRISTOPHER B. BURKE ENGINEERING LTD.
9575 West Higgins Road, Suite 600
Rosemont, Illinois 60018
(847) 823-0500

CLIENT:

City of Rolling Meadows
3600 Kirchoff Road
Rolling Meadows, Illinois 60008
(847) 394-8500

NO.	DATE	NATURE OF REVISION	CHKD.
DSGN.			
DWN.			
CHKD.			

SCALE: 1"=10' H, 1"=5' V

FILE NAME: N:\ROLMDWS\98361BR48\DESIGN\98361br48_euc.jay

TITLE:

EUCLID AVENUE CROSS SECTIONS STA. 37+50 TO STA. 39+50

PROJECT NO.

SHEET 116 OF 116

DRAWING NO.

DATE: 1/4/2007

CONTRACT NO. #83853