F.A. RTE.	SECTION	COUNTY	TOTAL SHEETS	SHEET NO.
---	06-00061-00-SW	COOK	37	6
STA.		TO STA.		
FED. ROAD DIST. NO.	ILLINOIS	FED. AID PROJECT		

CONTRACT NO. 83899

N

SCALE 1" = 40'

0 40 80

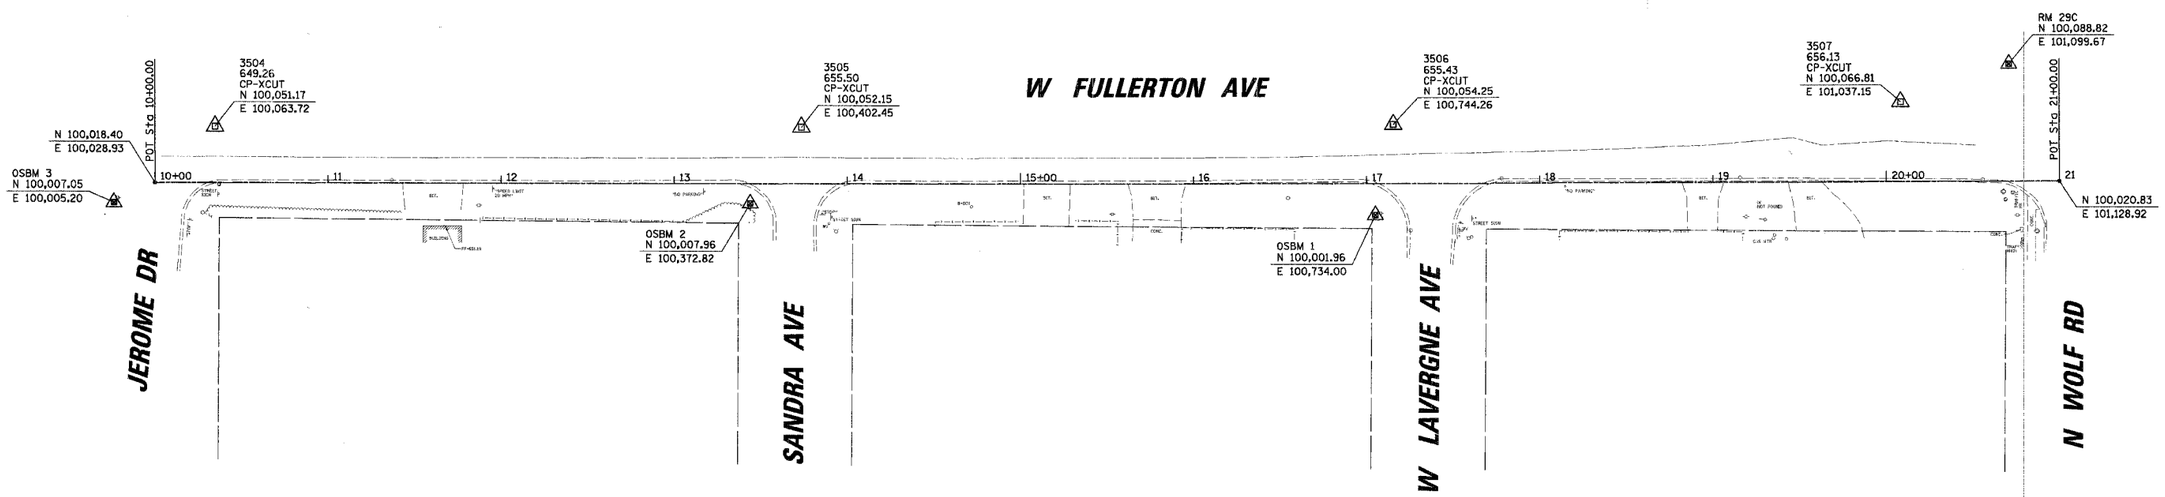

ELEVATION BENCHMARKS DATUM: NGVD OF 1929		
NO.	DESCRIPTION	ELEV.
RM 29C	MONUMENT AT NORTHWEST CORNER OF WOLF ROAD AND FULLERTON AVENUE, 48' NORTH CENTERLINE OF FULLERTON AVENUE & 48' WEST OF CENTERLINE OF WOLF ROAD	656.65
OSBM 1	MINI RAILROAD SPIKE IN NORTH FACE OF POWER POLE AT SOUTHWEST CORNER OF FULLERTON AVENUE & LAVERGNE AVENUE BUILDINGS #24 & 25	655.83
OSBM 2	MINI RAILROAD SPIKE IN NORTH FACE OF POWER POLE AT SOUTHWEST CORNER OF FULLERTON AVENUE & SANDRA AVENUE	655.71
OSBM 3	MINI RAILROAD SPIKE IN POWER POLE AT SOUTHWEST CORNER OF FULELRTON AVENUE & JEROME AVENUE	649.04

REVISIONS	
NAME	DATE

ILLINOIS DEPARTMENT OF TRANSPORTATION

FULLERTON AVENUE
ALIGNMENT, TIES AND BENCHMARK

CITY OF NORTHLAKE - CMAQ SIDEWALKS

SCALE 1" = 40' DRAWN BY AMP

DATE 12/29/2006 CHECKED BY MW

CHRISTOPHER B. BURKE ENGINEERING LTD.
9575 West Higgins Road,
Rosemont, Illinois 60018
(847) 823-0500

PLAN — SURVEYED / PLATTED / ALIGNMENT CHECKED / PLAN PREPARED / CADD FILE NAME NoNORTHLAKE\94320C65\FULLERTONAVE\civil\d065_ful brk.pln — NOTE BOOK NO. — BY — DATE

PROFILE — SURVEYED / PLATTED / GRADES CHECKED / PLAN PREPARED / STRUCTURE NO'S/TRS OR'S — NOTE BOOK NO. — BY — DATE

12/29/2006 NoNORTHLAKE\94320C65\FULLERTONAVE\civil\d065_ful_bmk.pln