F.A. RTE.	SECTION	COUNTY	TOTAL SHEETS	SHEET NO
----	03-00123-03-BT	TAZEWELL	43	37

STA. 11+90.00 TO STA. 13+00.00

FED. ROAD DIST. NO. ILLINOIS FED. AID PROJECT

CONTRACT # 89302

UNLESS ELEVATIONS ARE SHOWN - - -
ALL UTILITY LOCATIONS SHOWN ON THE CROSS SECTIONS ARE BASED ON THE APPROXIMATE DEPTH SUPPLIED BY THE UTILITY COMPANY

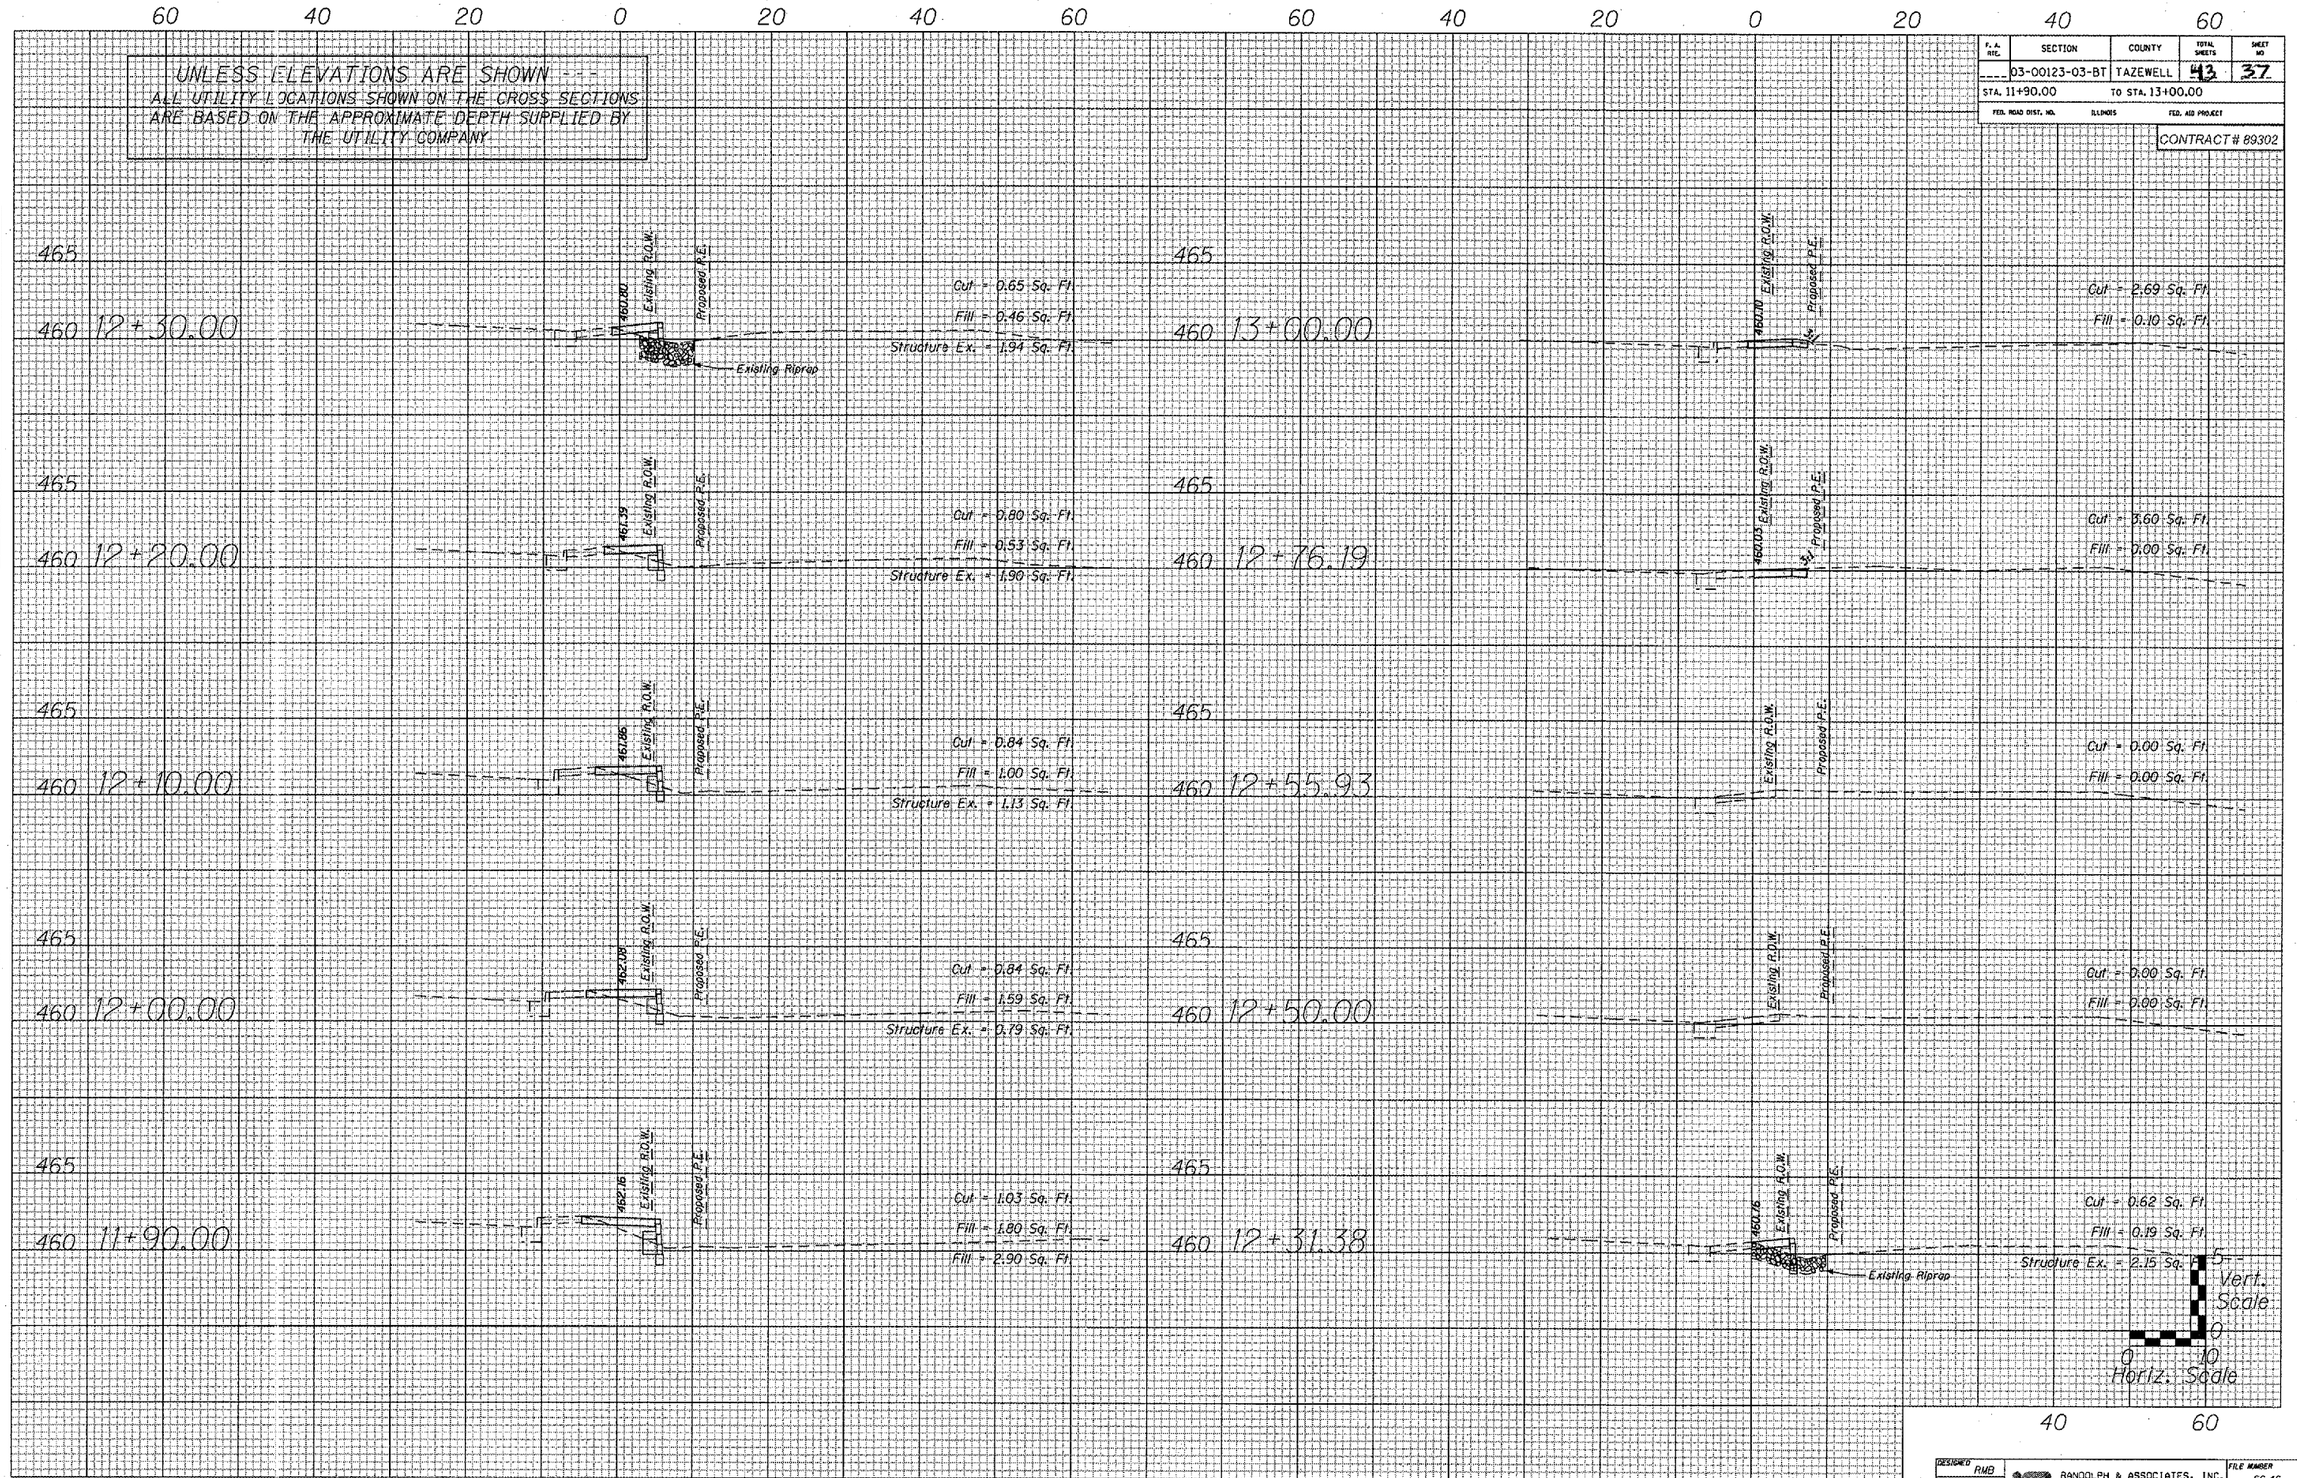

FINAL SURVEY		BY	DATE
NOTE BOOK NO.	SURVEYED		
	PLOTTED		
	TEMPLATE		
	AREAS		
	AREAS CHECKED		

ORIGINAL SURVEY		BY	DATE
NOTE BOOK NO.	SURVEYED		
	PLOTTED		
	TEMPLATE		
	AREAS		
	AREAS CHECKED		

DESIGNED	RMB
CHECKED	CWB
DRAWN	RMB
CHECKED	CWB

RANDOLPH & ASSOCIATES, INC.
411 W. PIONEER PARKWAY, PEORIA, IL 61615-2124
TEL. 309-690-0644 • FAX. 309-690-0650 • 1-800-831-1231
HTTP://WWW.RANDOLPHINC.COM
CONSULTING ENGINEERS • LAND SURVEYORS

FILE NUMBER 56.46

DATE August 2003

10/26/2006 3:06:55 PM r:\Projects\0056\0056-033\Planset\Roadway Planset\36-65-Prop_XS_Sheet.dgn