F.A.U. RTE.	SECTION	COUNTY	TOTAL SHEETS	SHEET NO.
6998	99-00209-01-PV	VERMILION	296	6
STA.		TO STA.		
FED. ROAD DIST. NO.	ILLINOIS	FED. AID PROJECT-		

CONTRACT NO.: 91358

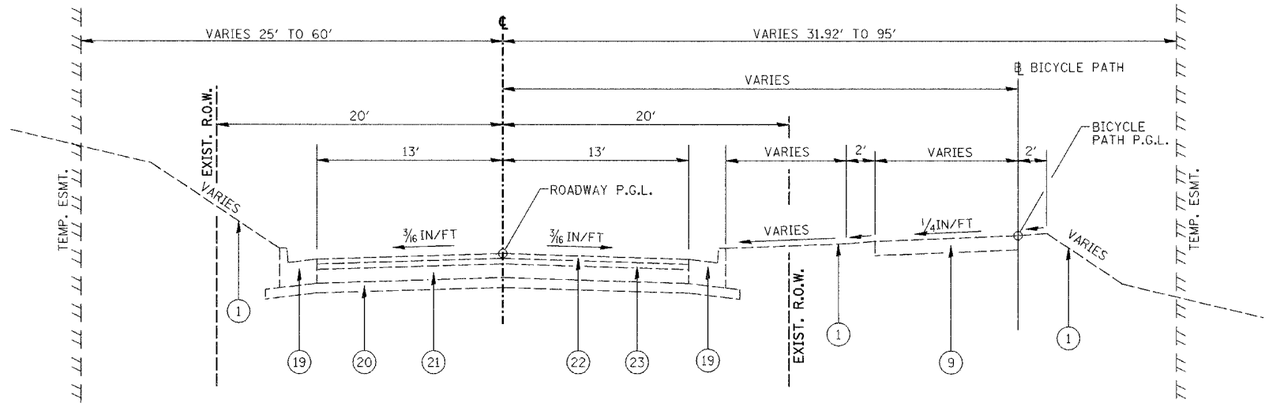

EXISTING TYPICAL SECTION (E11)

STA. 114+50.00 TO STA. 141+50.00
(OMISSION FROM PROJECT - FOR INFORMATION ONLY)

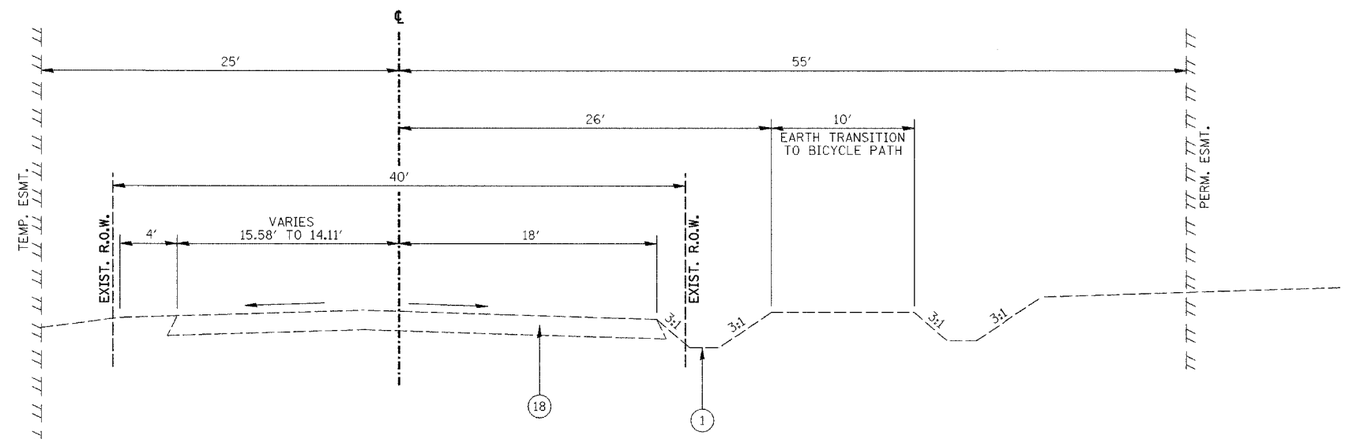

EXISTING TYPICAL SECTION (E12)

STA. 141+50.00 TO STA. 142+25.00

LEGEND:

1. GROUND LINE
2. BIT. SURFACE, 4"
3. O&C SURFACE, 1½"
4. O&C SURFACE, 2"
5. O&C SURFACE, 4"
6. AGG. BASE COURSE, 4"
7. AGG. BASE COURSE, 6"
8. COMB. C&G, TYPE B-6.12
9. P.C.C. SIDEWALK, 5"
10. P.C.C. PAVEMENT, 9-6-9
11. P.C.C. BASE COURSE, 8"
12. BIT. BASE COURSE, 9½"
13. BIT. SHOULDER, 6"
14. AGG. SHOULDER, TYPE B
15. CONC. DECK BEAMS 36"X27"
16. ABUTMENT
17. STEEL PLATE BEAM GUARDRAIL
18. BITUMINOUS CONCRETE BINDER COURSE, SUPERPAVE, IL-19.0, N70, 8"
19. COMB. C&G TYPE B-6.24
20. AGG. BASE COURSE, TYPE A, 5.5"
21. BITUMINOUS CONCRETE BINDER COURSE, SUPERPAVE, IL-19.0, N70, 5¾"
22. POLYMERIZED BITUMINOUS CONCRETE SURFACE COURSE, SUPERPAVE, MIX "D", N70, 2"
23. POLYMERIZED BITUMINOUS CONCRETE BINDER COURSE, SUPERPAVE, IL-19.0, N70, 2¼"
24. BITUMINOUS PAVEMENT, 6"

(E11) TO (E12) = LABELS FOR PLANS SHEET TO REFERENCE EXISTING TYPICALS

REVISIONS	
NAME	DATE

CITY OF DANVILLE, ILLINOIS
WINTER AVENUE RECONSTRUCTION
EXISTING TYPICAL SECTIONS
E11-E12
WINTER AVENUE

SCALE: NTS
DATE: 12/21/06
DRAWN BY: SRS
CHECKED BY: MBF

PLAN
NOTE BOOK NO.
SURVEYED
PLOTTED
ALIGNMENT CHECKED
RT. OF WAY CHECKED
CADD FILE NAME
BY
DATE