F.A.U. RTE.	SECTION	COUNTY	TOTAL SHEETS	SHEET NO.
6998	99-00209-01-PV	VERMILION	296	36
STA. 109+00		TO STA. 115+00		
FED. ROAD DIST. NO.	ILLINOIS	FED. AID PROJECT-		

CONTRACT NO.: 91358

TREE TRUNK PROTECTION SCHEDULE

STATION	O/S	LT/RT	TREE TRUNK PROTECTION (EACH) 20101100
114+19.98	47.35'	RT	1
114+54.32	40.14'	RT	1
SHEET TOTAL			2

SW 1/4 SEC. 28 T20N-R11W 2nd P.M.

PAVEMENT REMOVAL SCHEDULE

FROM STATION	TO STATION	PAVEMENT REM (SY) 44000100
109+00.00	114+50.00	1456.9
SHEET TOTAL		1456.9

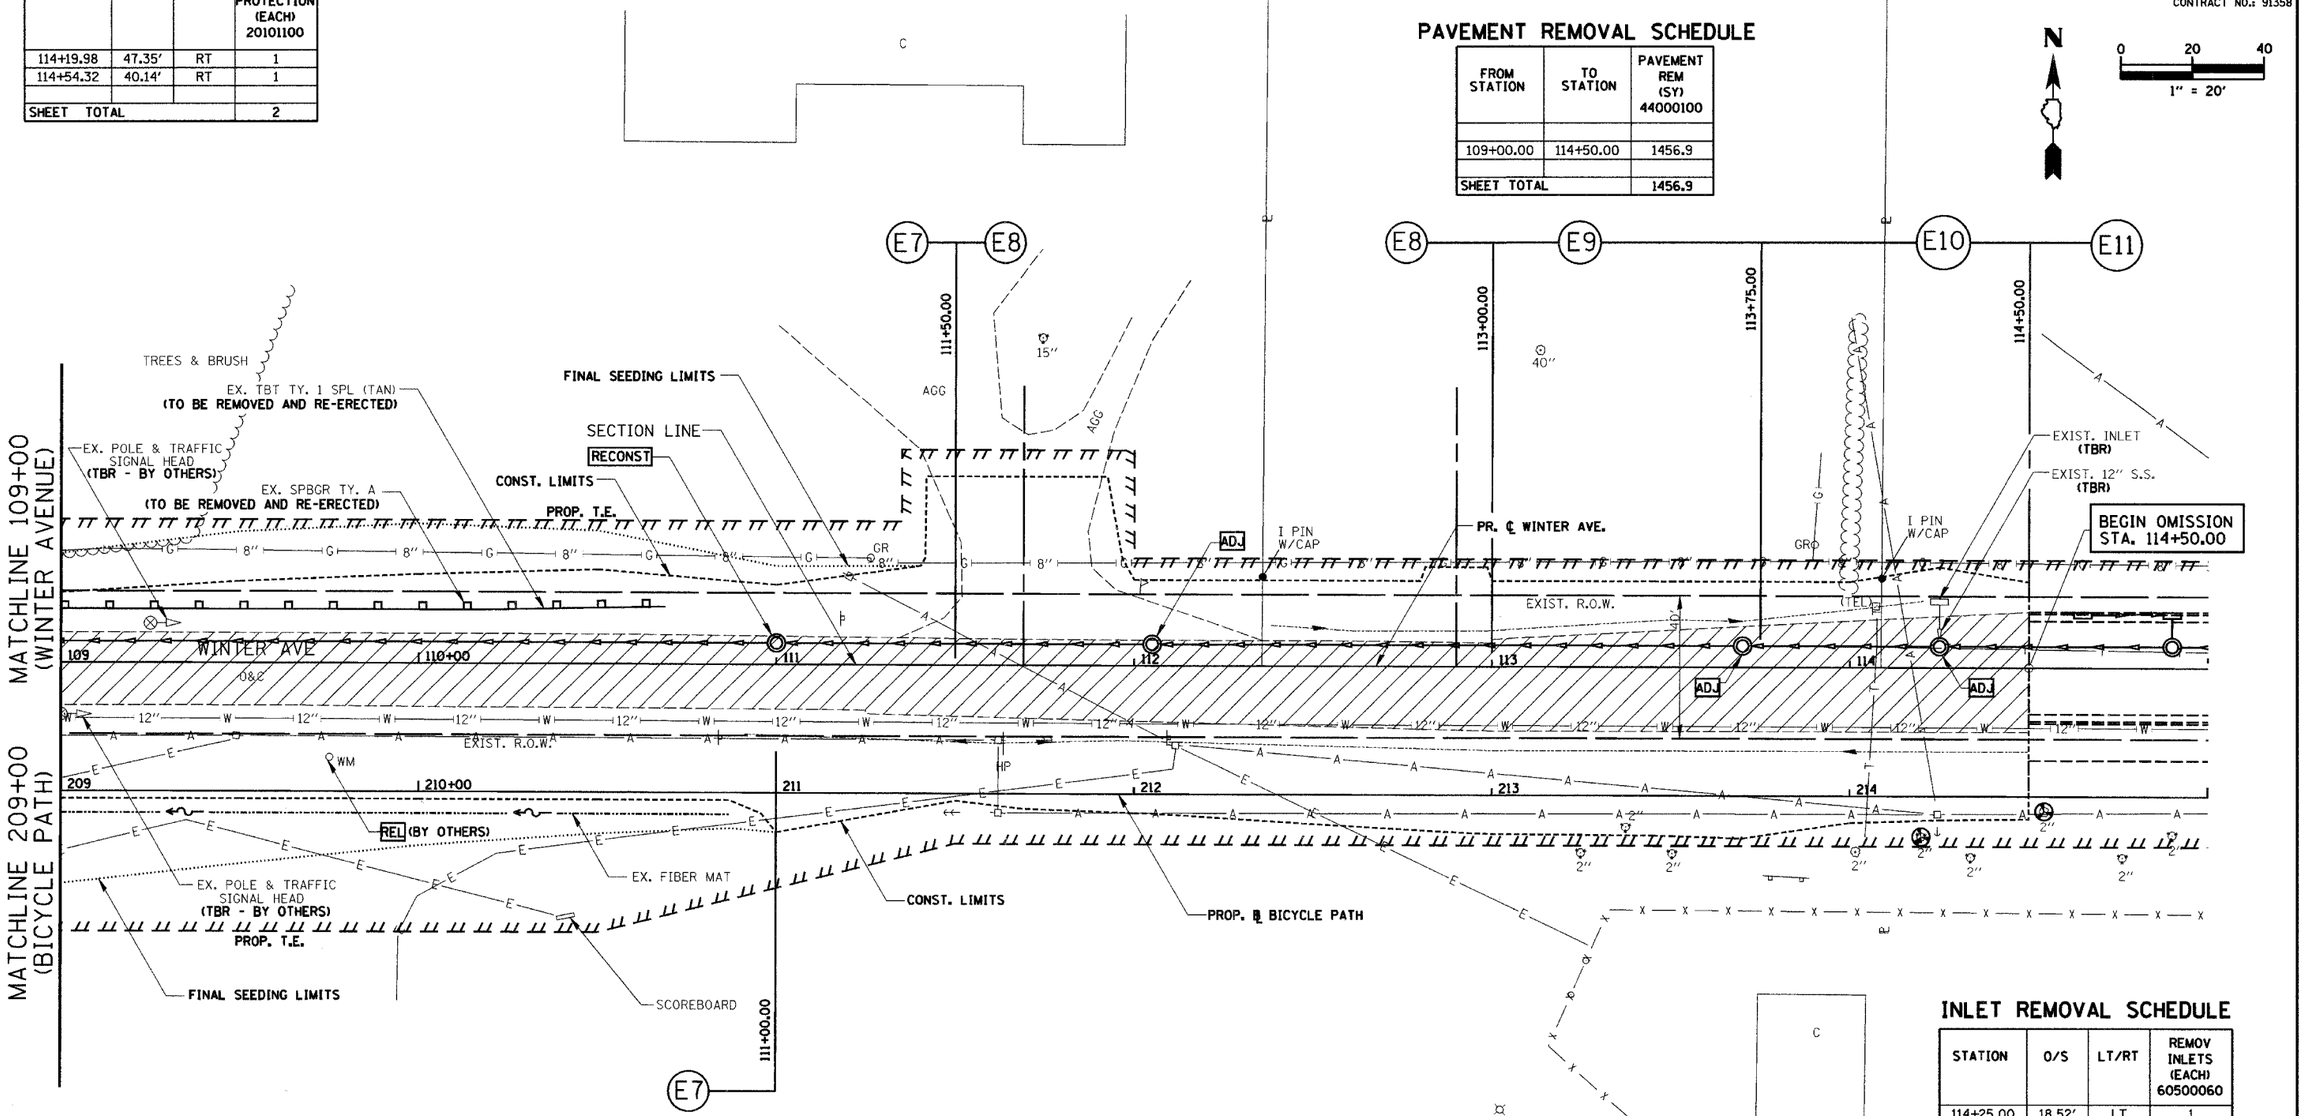

INLET REMOVAL SCHEDULE

STATION	O/S	LT/RT	REMOV INLETS (EACH) 60500060
114+25.00	18.52'	LT	1
SHEET TOTAL			1

STORM SEWER REMOVAL 12"

FROM STATION	O/S	LT/RT	TO STATION	O/S	LT/RT	STORM SEWER REM (FOOT) 55100500
114+25.00	17.52'	LT	114+25.00	8.50'	LT	9
SHEET TOTAL						9

NW 1/4 SEC. 33 T20N-R11W 2nd P.M.

REMOVAL LEGEND

- PAVEMENT REMOVAL
- DRIVEWAY PAVEMENT REMOVAL
- SIDEWALK REMOVAL
- BUILDING REMOVAL
- CURB & GUTTER REMOVAL
- GUARDRAIL REMOVAL
- BITUMINOUS TAPER (FOR BUTT JOINTS)
- TREE REMOVAL (AC)
- TREE REMOVAL
- TREE TRUNK PROTECTION

REVISIONS	
NAME	DATE

CITY OF DANVILLE, ILLINOIS
WINTER AVENUE RECONSTRUCTION
EXISTING REMOVAL PLAN
WINTER AVENUE/BICYCLE PATH
STA. 109+00 TO STA. 115+00

SCALE: 1" = 20'
DATE: 12/21/06
DRAWN BY: NIL
CHECKED BY: MBF

PLAN
NOTE BOOK NO.
SURVEYED
PLOTTED
ALIGNMENT CHECKED
RT. OF WAY CHECKED
CADD FILE NAME
BY
DATE