F.A.U. RTE.	SECTION	COUNTY	TOTAL SHEETS	SHEET NO.
6998	99-00209-01-PV	VERMILION	296	46
STA. 63+50	TO STA. 69+50			
FED. ROAD DIST. NO.	ILLINOIS	FED. AID PROJECT-		

CONTRACT NO.: 91358

RAISED REFLECTIVE PAVEMENT MARKER REMOVAL SCHEDULE

FROM STATION	TO STATION	RAISED REF PVT MK REM (EACH) 78300200
69+02.93	69+50.00	4
SHEET TOTAL		4

PAVEMENT REMOVAL SCHEDULE

FROM STATION	TO STATION	PAVEMENT REM (SY) 44000100
63+50.00	69+02.93	1941.8
SHEET TOTAL		1941.8

SE¼ SEC. 28 T20N-R11W 2nd P.M.

CULVERT REMOVAL SCHEDULE

TYPE	FROM STATION	O/S	LT/RT	TO STATION	O/S	LT/RT	SIZE (IN)	PIPE CULVERT REMOV (FOOT) 50105220
CMP	64+03.50	30.90'	RT	64+58.60	29.52'	RT	15	55.1
CMP	64+43.73	32.45'	LT	64+74.46	32.01'	LT	15	30.7
CMP	67+15.70	28.68'	LT	67+47.82	28.76'	LT	15	32.1
CMP	67+42.30	69.59'	LT	67+62.68	57.89'	LT	12	23.5
CMP	68+59.13	25.47'	LT	69+01.46	25.14'	LT	15	42.3
SHEET TOTAL								183.7

TREE REMOVAL SCHEDULE (ACRES)

FROM STATION	TO STATION	LT/RT	TREE REMOV (ACRES) 20100500
65+75	65+97	LT	0.001
67+28	67+50	LT	0.005
SHEET TOTALS			0.006

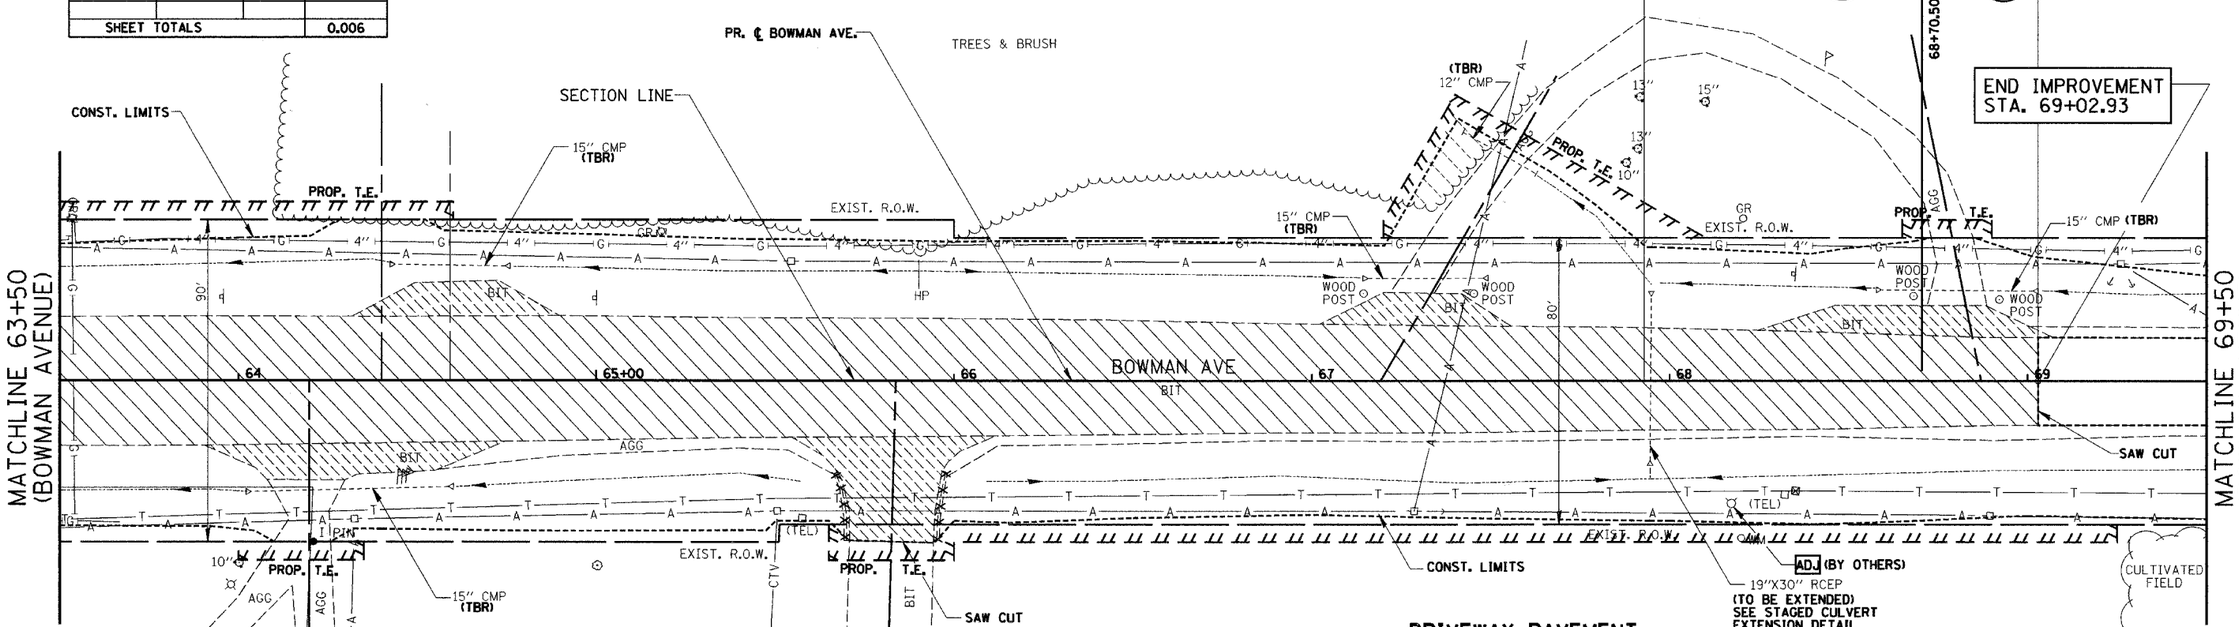

COMBINATION CURB AND GUTTER REMOVAL SCHEDULE

FROM STATION	TO STATION	LT/RT	C C & G REM (FOOT) 44000500
65+66.85	65+69.95	RT	19.3
65+95.16	65+97.70	RT	19.1
SHEET TOTAL			38.4

DRIVEWAY PAVEMENT REMOVAL SCHEDULE

TYPE	STATION	LT/RT	PAVEMENT TYPE	DRIVE PAVEMENT REM (SY) 44000200
P.E.	64+19.69	RT	BIT.	65.0
P.E.	64+59.00	LT	BIT.	44.0
C.E.	65+83.72	RT	BIT.	98.3
P.E.	67+19.20	LT	BIT.	38.2
P.E.	68+86.99	LT	BIT.	57.6
SHEET TOTALS				303.1

REMOVAL LEGEND

- PAVEMENT REMOVAL
- DRIVEWAY PAVEMENT REMOVAL
- SIDEWALK REMOVAL
- BUILDING REMOVAL
- CURB & GUTTER REMOVAL
- GUARDRAIL REMOVAL
- BITUMINOUS TAPER (FOR BUTT JOINTS)
- TREE REMOVAL (AC)
- TREE REMOVAL
- TREE TRUNK PROTECTION

SW ¼ SEC. 27 T20N-R11W 2nd P.M.

REVISIONS	
NAME	DATE

CITY OF DANVILLE, ILLINOIS
WINTER AVENUE RECONSTRUCTION
EXISTING REMOVAL PLAN
BOWMAN AVENUE
STA. 63+50 TO STA. 69+50

SCALE: 1" = 20'
DATE: 12/21/06
DRAWN BY: NIL
CHECKED BY: MBF