F.A.U. RTE.	SECTION	COUNTY	TOTAL SHEETS	SHEET NO.
6998	99-00209-01-PV	VERMILION	296	65
STA.	TO STA.			
FED. ROAD DIST. NO.	ILLINOIS	FED. AID PROJECT-		

CONTRACT NO.: 91358

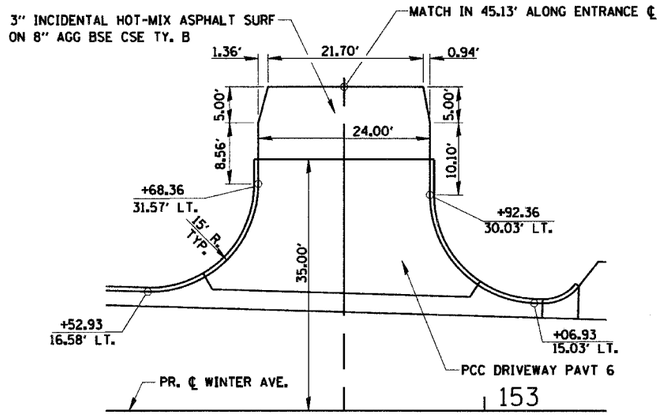

COMMERCIAL ENTRANCE DETAIL
(C.E.) 152+80.36

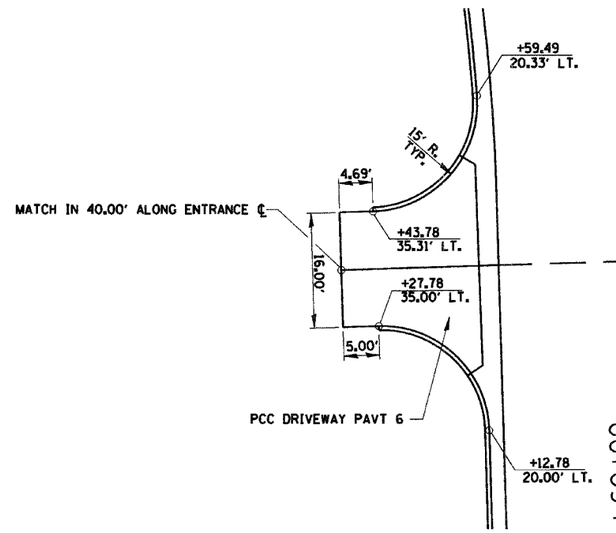

PRIVATE ENTRANCE DETAIL
(P.E.) 60+35.78

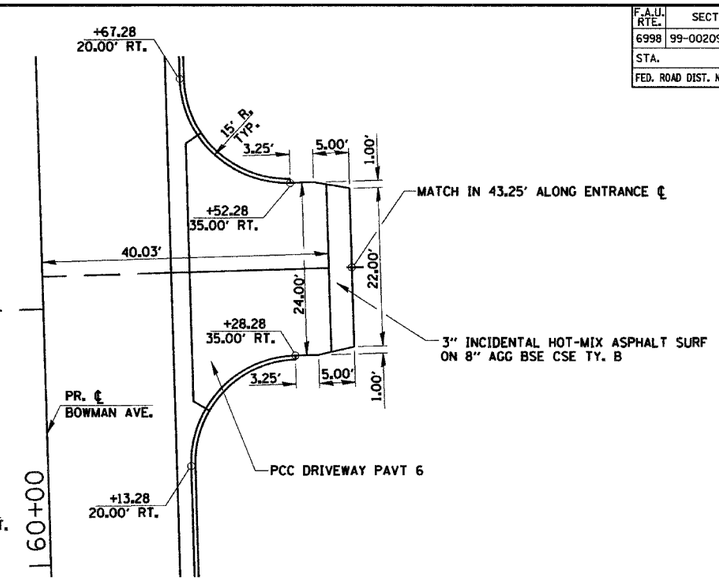

COMMERCIAL ENTRANCE DETAIL
(C.E.) 60+40.29

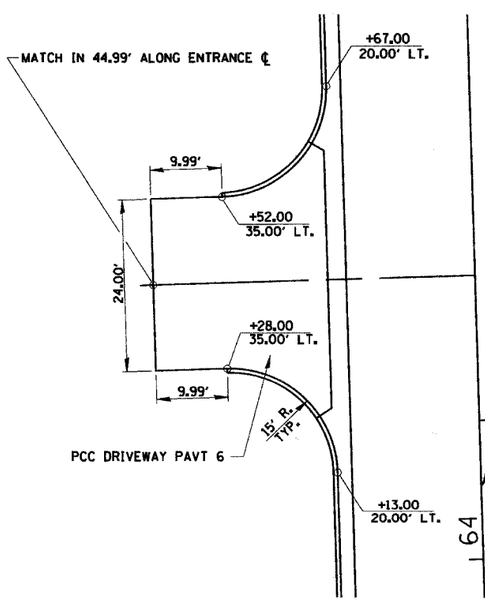

PRIVATE ENTRANCE DETAIL
(P.E.) 64+40.00

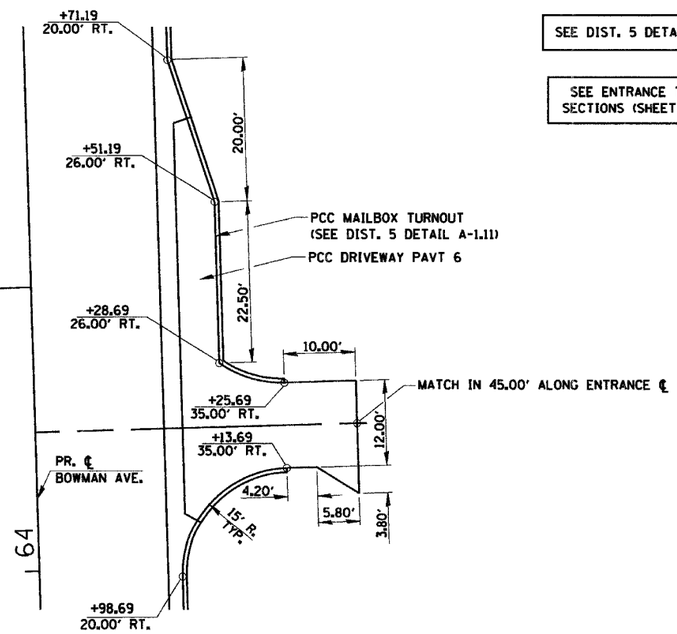

PRIVATE ENTRANCE DETAIL
(P.E.) 64+19.69

SEE DIST. 5 DETAIL C-1.14

SEE ENTRANCE TYPICAL SECTIONS (SHEET 5 OF 5)

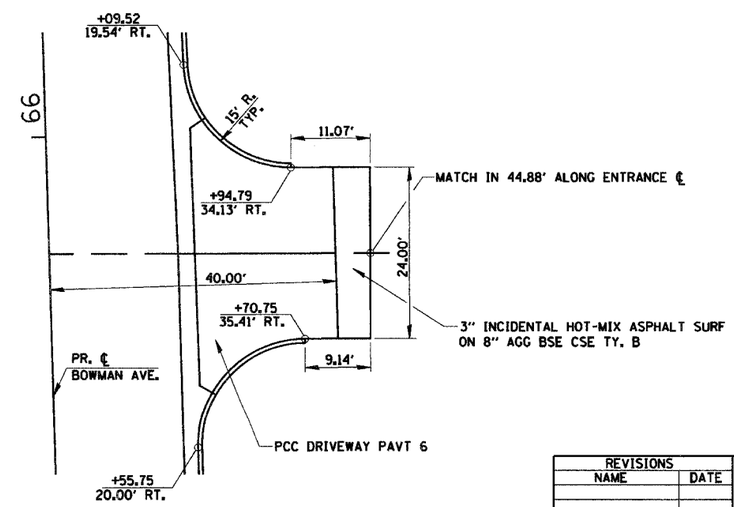

COMMERCIAL ENTRANCE DETAIL
(C.E.) 65+83.72

PLAN		BY	DATE
SURVEYED / PLOTTED / ALIGNMENT CHECKED / BY / PLOTTED / CADD FILE NAME			
NOTE BOOK NO.			

SHEET 3 OF 5

REVISIONS NAME	DATE

CITY OF DANVILLE, ILLINOIS

WINTER AVENUE RECONSTRUCTION

ENTRANCE DETAILS

SCALE: 1" = 10' DATE: 12/21/06

DRAWN BY: TDN CHECKED BY: MBF