F.A.U. RTE.	SECTION	COUNTY	TOTAL SHEETS	SHEET NO.
6998	99-00209-01-PV	VERMILION	296	200
STA. N/A		TO STA. N/A		
FED. ROAD DIST. NO.	ILLINOIS	FED. AID PROJECT-		

CONTRACT NO.: 91358

N

0 200 400

1" = 200'

PLAN		BY	DATE
	SURVEYED ____		
	PLOTTED ____		
	ALIGNMENT CHECKED ____		
	GRADES CHECKED ____		
NOTE BOOK NO. ____	CADD FILE NAME ____		

STAGE 4

CONSTRUCTION:

1. COMPLETE THE STORM SEWER INLETS BY REMOVING THE TEMPORARY WIDENING AND STEEL PLATES ON THE WEST SIDE OF BOWMAN AVENUE FROM STA. 59+78.00 TO STA. 66+85.00. PLACE FINAL FRAME AND GRATES.
2. CONSTRUCT THE FINAL CULVERTS AT THE ENTRANCES AS NOTED IN THE PLANS.
3. CONSTRUCT CURB AND GUTTER AND ENTRANCES ON THE WEST SIDE OF BOWMAN AVENUE FROM STA. 58+40.00 TO STA. 69+02.93.
4. REMOVE TEMPORARY BITUMINOUS PAVEMENTS FROM THE WEST SIDE OF BOWMAN AVENUE FROM STA. 57+78.16 TO STA. 58+40.00 AND STA. 69+02.93 TO STA. 71+75.76 AND REPLACE WITH AGGREGATE SHOULDERS.
5. PLACE TRAFFIC SIGNALS FOR THE INTERSECTION OF WINTER AVENUE AND BOWMAN AVENUE AS DETAILED IN THE PLANS.
6. COMPLETE ALL FINISHED GRADING ALONG THE WEST SIDE OF BOWMAN AVENUE FROM STA. 57+78.16 TO STA. 71+75.76.
7. PLACE FINAL SURFACE COURSE ON WINTER AVENUE FROM STA. 141+50.00 TO STA. 156+35.00 AND ON BOWMAN AVENUE FROM STA. 58+40.00 TO STA. 69+02.93.
8. PLACE FINAL STRIPING ON WINTER AVENUE FROM STA. 141+50.00 TO STA. 156+35.00 AND ON BOWMAN AVENUE FROM STA. 58+40.00 TO STA. 69+02.93 AS DETAILED IN THE PLANS.

EROSION CONTROL:

1. MAINTAIN EXISTING TEMPORARY EROSION CONTROL MEASURES APPLIED IN STAGE 1, STAGE 2 AND STAGE 3 CONSTRUCTION IN ACCORDANCE WITH THE STANDARD SPECIFICATIONS FOR ROAD AND BRIDGE CONSTRUCTION, SPECIAL PROVISIONS AND AS DIRECTED BY THE ENGINEER.
2. PROVIDE, APPLY AND MAINTAIN TEMPORARY EROSION CONTROL MEASURES AT LOCATIONS INDICATED ON THE PLANS AND AS DIRECTED BY THE ENGINEER DURING CONSTRUCTION IN ACCORDANCE WITH THE STANDARD SPECIFICATIONS FOR ROAD AND BRIDGE CONSTRUCTION AND SPECIAL PROVISIONS.

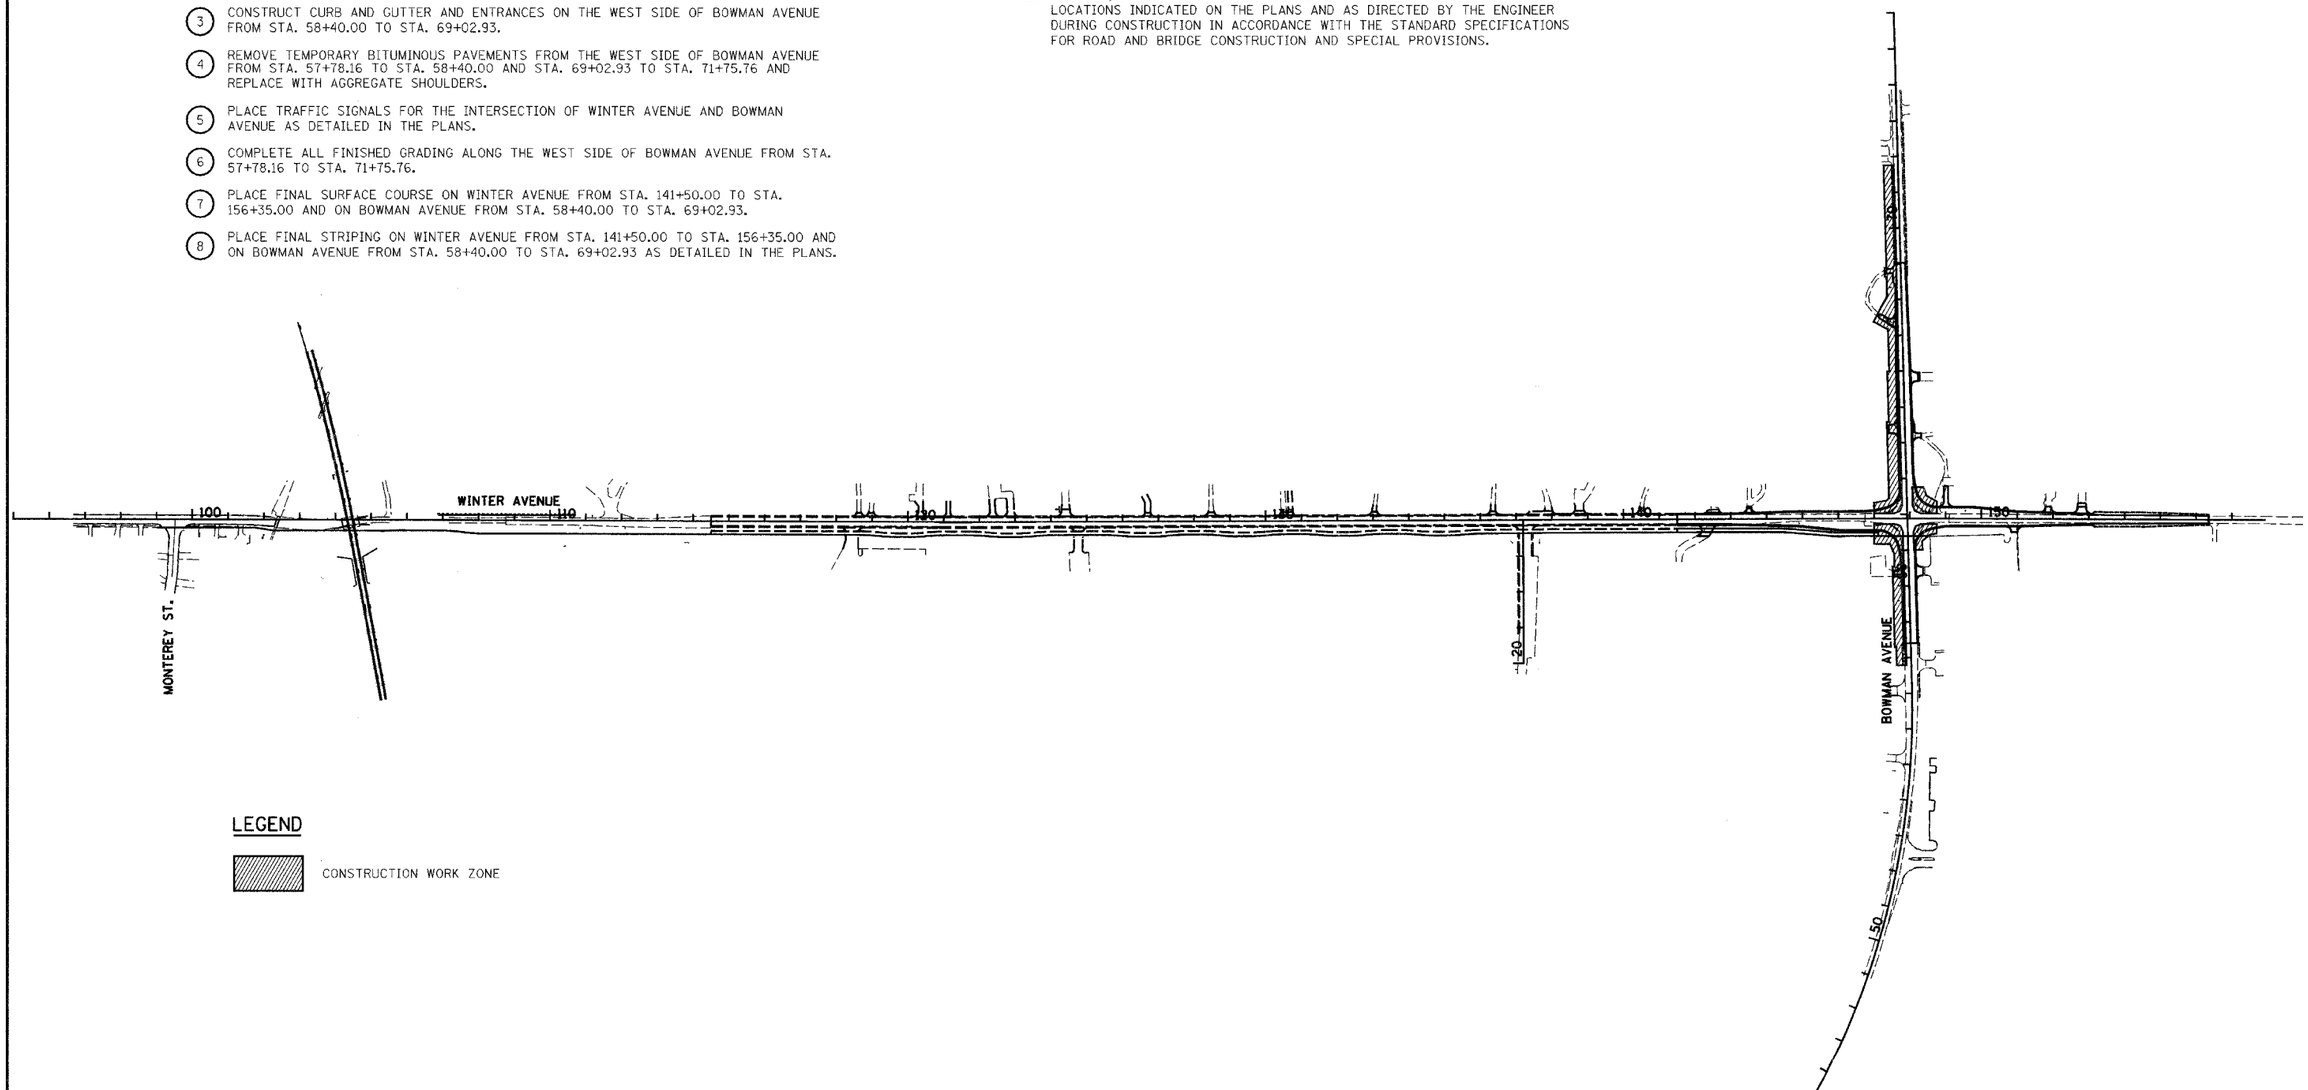

LEGEND

CONSTRUCTION WORK ZONE

REVISIONS	
NAME	DATE

CITY OF DANVILLE, ILLINOIS

WINTER AVENUE RECONSTRUCTION

TEMPORARY EROSION CONTROL PLAN
OVERALL STAGE 4

SCALE: 1" = 200' DATE: 12/21/06

DRAWN BY: MLS CHECKED BY: SRS