F.A.P. RTE.	SECTION	COUNTY	TOTAL SHEETS	SHEET NO.
6998	99-00209-01-PV	VERMILION	296	253
STA.	TO STA.			
FED. ROAD DIST. NO.	ILLINOIS	FED. AID PROJECT		

CONTRACT NO.: 91358

SCALE
HORZ.: 1"=10'
VERT.: 1"=5'

FINAL SURVEY
NOTE BOOK
NO.
SURVEYED
PLOTTED
ESTIMATE
AREAS CHECKED
BY
DATE

ORIGINAL SURVEY
NOTE BOOK
NO.
SURVEYED
PLOTTED
ESTIMATE
AREAS CHECKED
BY
DATE

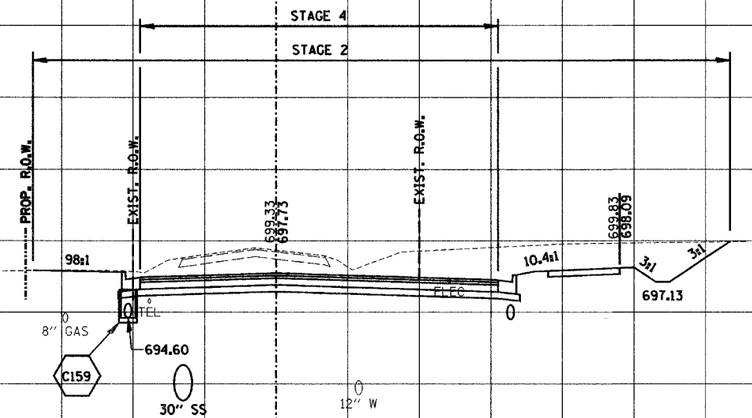

STAGE_2-C=198.8 F=0.0

146+50.00

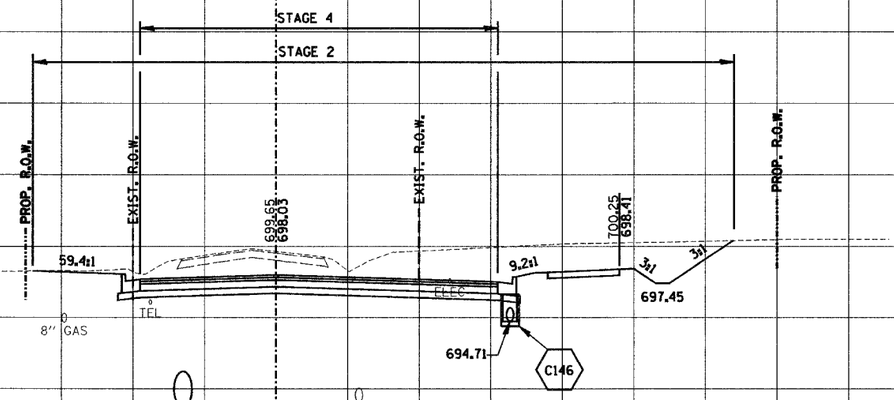

STAGE_2-C=208.2 F=0.0

146+25.00

WINTER AVE