F.A.P. RTE.	SECTION	COUNTY	TOTAL SHEETS	SHEET NO.
6998	99-00209-01-PV	VERMILION	296	275
STA.	TO STA.			
FED. ROAD DIST. NO.	ILLINOIS	FED. AID PROJECT		

CONTRACT NO.: 91358

SCALE
HORZ.: 1"=10'
VERT.: 1"=5'

FINAL SURVEY	ORIGINAL SURVEY	BY	DATE
NOTE BOOK	NOTE BOOK	SURVEYED	
NO.	NO.	PLOTTED	
		TEMPLATE	
		AREAS	
		AREAS CHECKED	

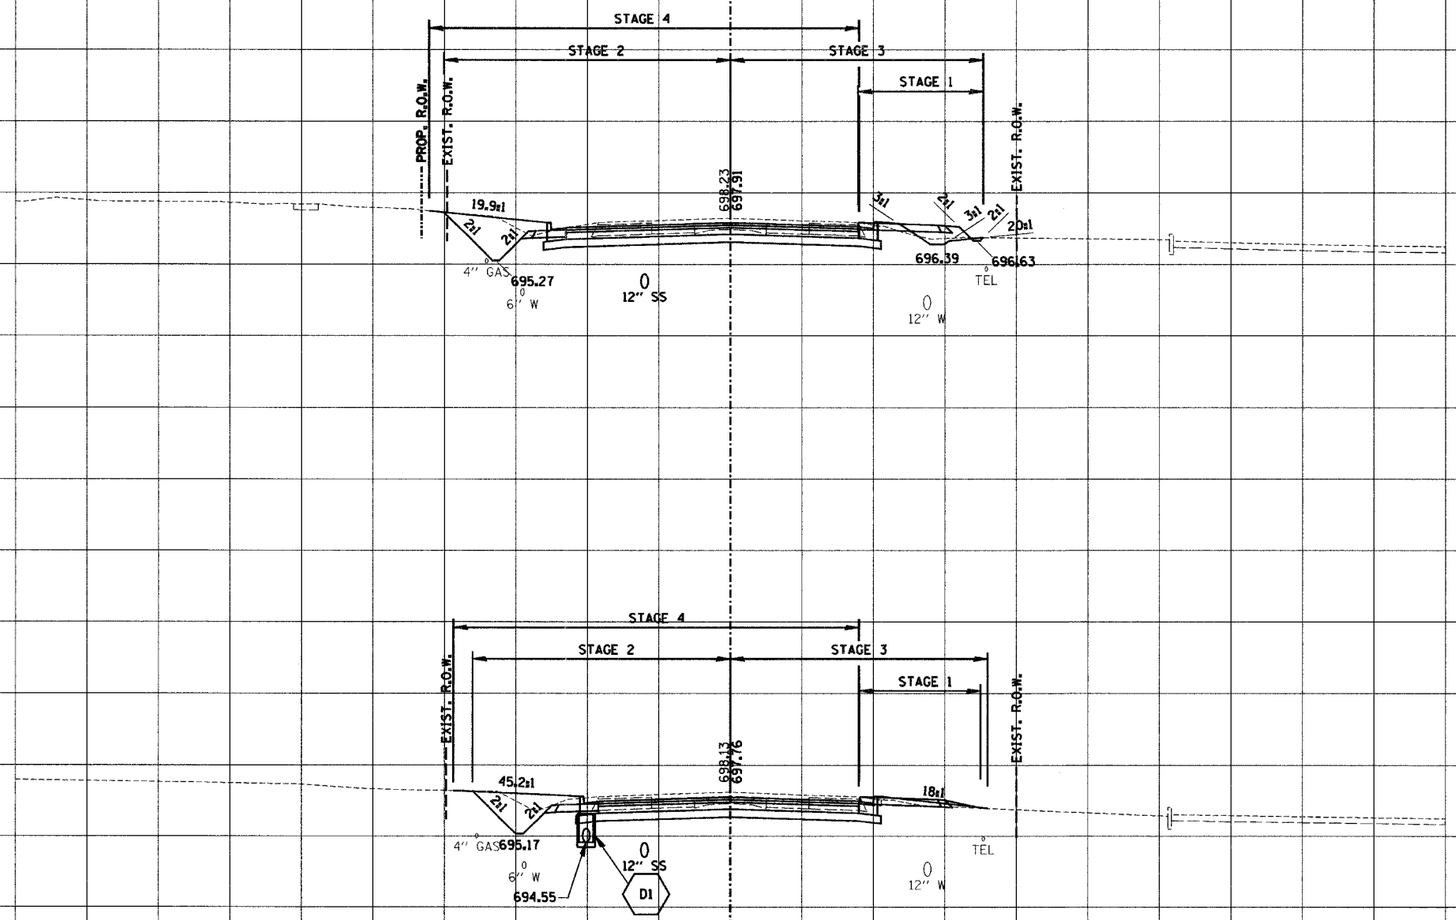

STAGE 1-C=1.9 F=4.4
STAGE 2-C=42.0 F=0.0
STAGE 3-C=22.3 F=2.3
STAGE 4-C=2.3 F=24.1

61+00.00

STAGE 1-C=1.6 F=1.4
STAGE 2-C=33.7 F=0.0
STAGE 3-C=17.6 F=4.1
STAGE 4-C=2.3 F=23.3

60+62.00

BOWMAN AVE