F.A.P. RTE.	SECTION	COUNTY	TOTAL SHEETS	SHEET NO.
6998	99-00209-01-PV	VERMILION	296	278
STA.	TO STA.			
FED. ROAD DIST. NO.	ILLINOIS	FED. AID PROJECT		

CONTRACT NO.: 91358

SCALE
HORZ.: 1"=10'
VERT.: 1"=5'

FINAL SURVEY	DATE
	BY
SURVEYED	
PLOTTED	
TEMPLATE	
NOTE BOOK	AREAS CHECKED
NO.	
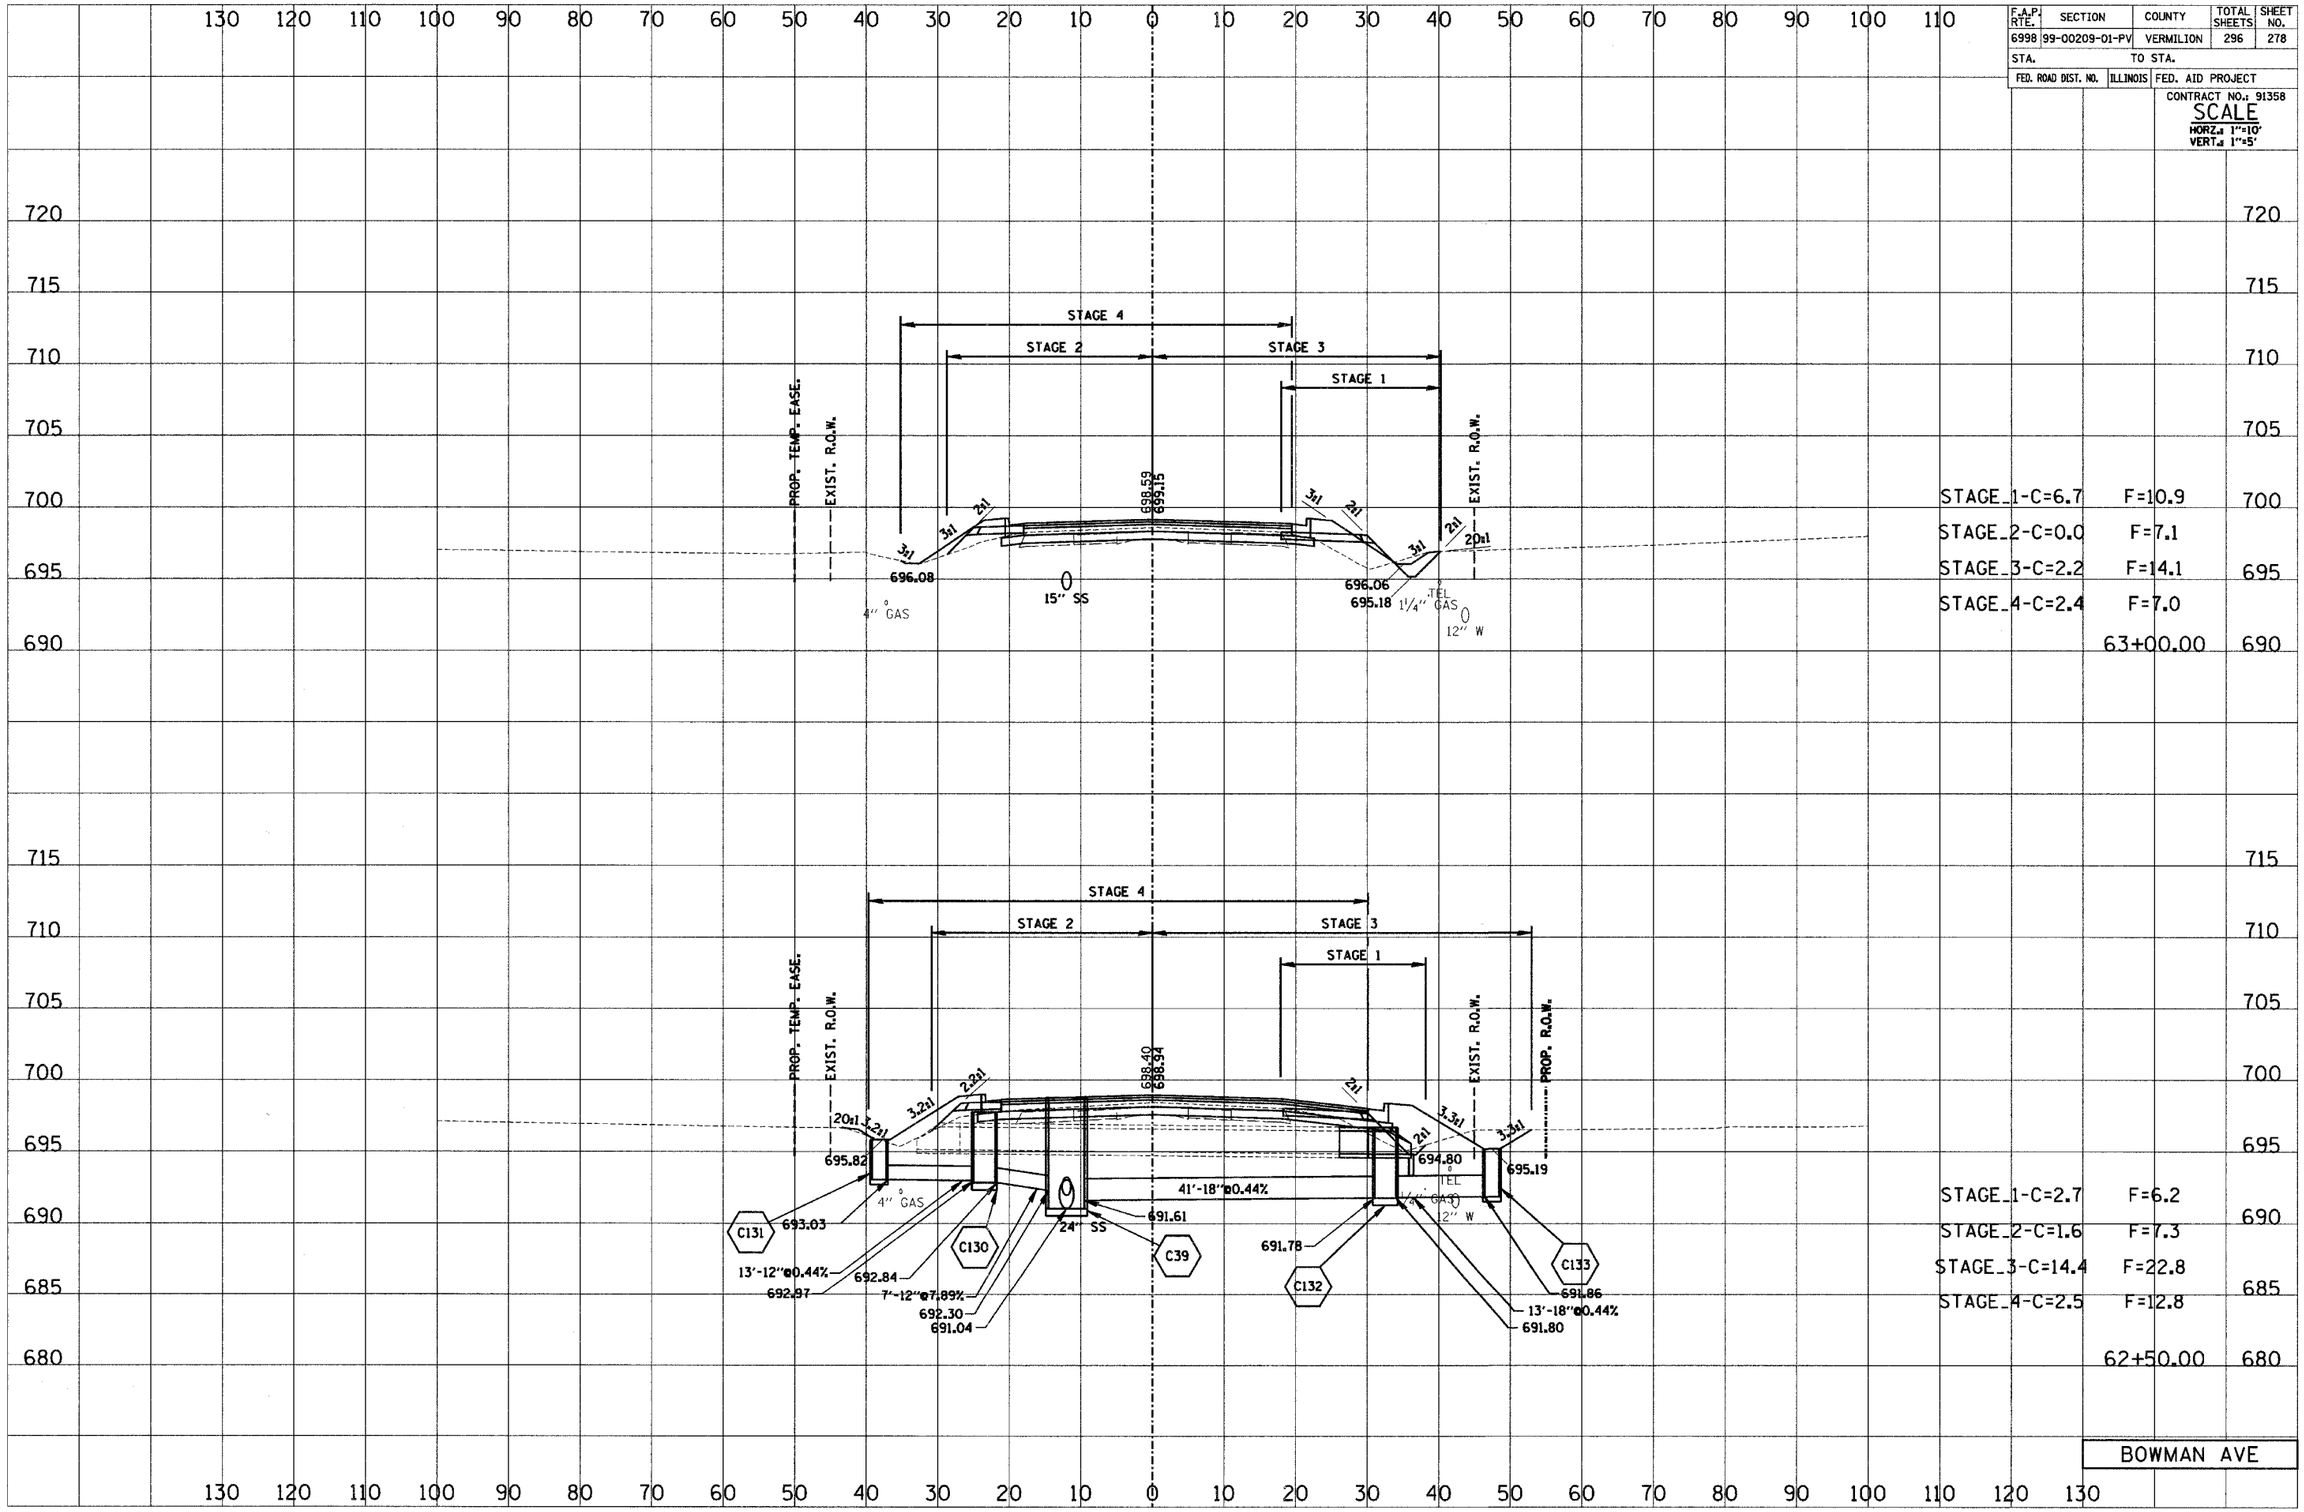
ORIGINAL SURVEY	DATE
	BY
SURVEYED	
PLOTTED	
TEMPLATE	
NOTE BOOK	AREAS CHECKED
NO.