F.A.P. RTE.	SECTION	COUNTY	TOTAL SHEETS	SHEET NO.
6998	99-00209-01-PV	VERMILION	296	279
STA.	TO STA.			
FED. ROAD DIST. NO.	ILLINOIS	FED. AID PROJECT		

CONTRACT NO.: 91358

SCALE
HORZ.: 1"=10'
VERT.: 1"=5'

FINAL SURVEY: NOTE BOOK | SURVEYED | PLOTTED | TEMPLATE | AREAS | AREAS CHECKED | BY | DATE | NO.

ORIGINAL SURVEY: NOTE BOOK | SURVEYED | PLOTTED | TEMPLATE | AREAS | AREAS CHECKED | BY | DATE | NO.

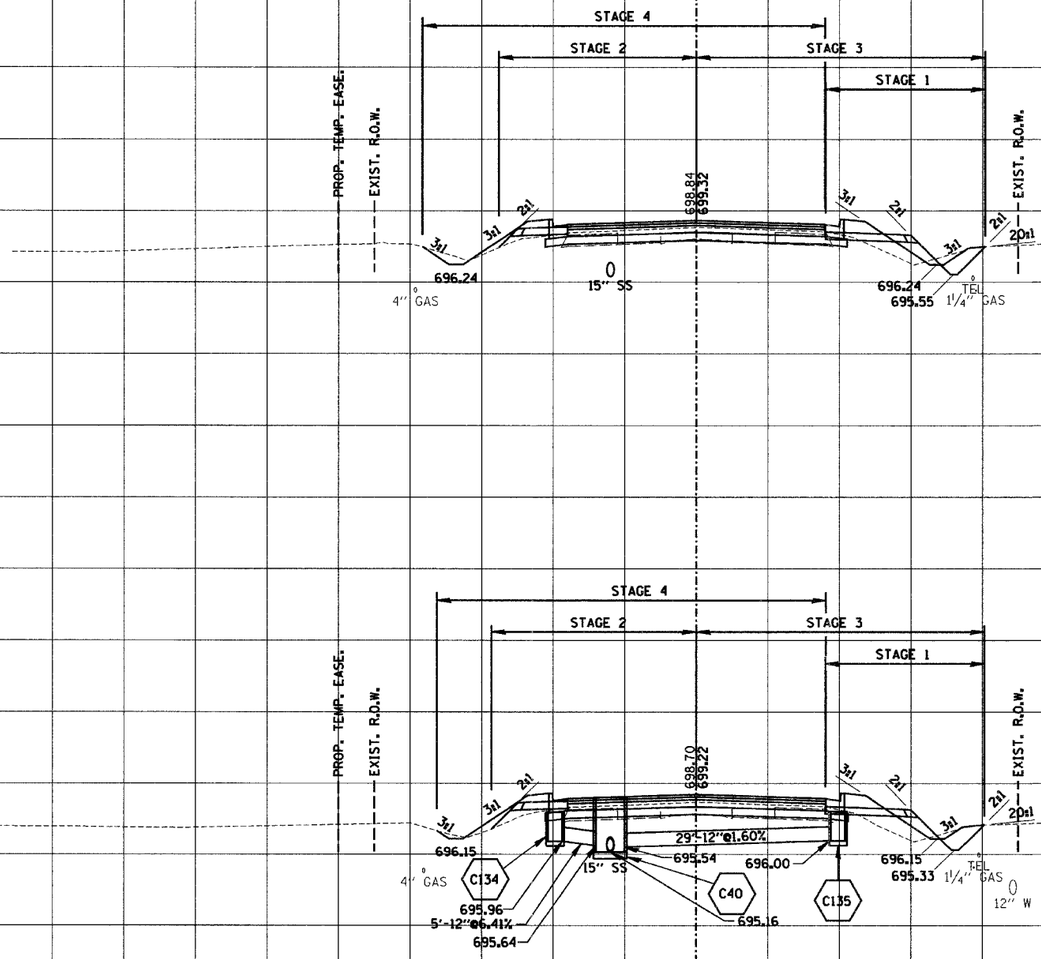

STAGE 1-C=7.6 F=8.8
STAGE 2-C=0.4 F=3.4
STAGE 3-C=4.9 F=12.7
STAGE 4-C=4.8 F=6.0

63+50.00

STAGE 1-C=6.9 F=10.6
STAGE 2-C=0.1 F=5.2
STAGE 3-C=4.4 F=13.8
STAGE 4-C=3.0 F=6.9

63+21.00

BOWMAN AVE