F.A.P. RTE.	SECTION	COUNTY	TOTAL SHEETS	SHEET NO.
6998	99-00209-01-PV	VERMILION	296	280
STA.	TO STA.			
FED. ROAD DIST. NO.	ILLINOIS	FED. AID PROJECT		

CONTRACT NO.: 91358

SCALE
HORZ.: 1"=10'
VERT.: 1"=5'

FINAL SURVEY NOTE BOOK NO.
SURVEYED BY
PLOTTED
TEMPLATE
AREAS
AREAS CHECKED
DATE

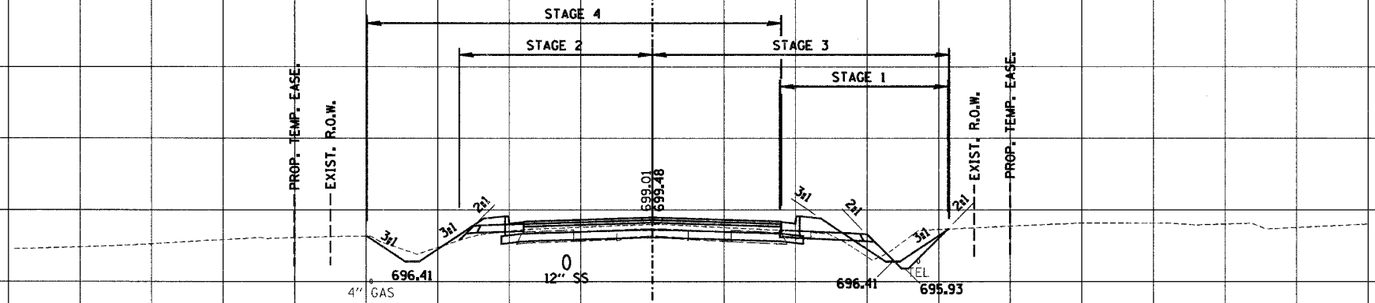

STAGE_1-C=12.4 F=4.6
STAGE_2-C=0.5 F=2.6
STAGE_3-C=4.0 F=12.7
STAGE_4-C=6.6 F=5.2

64+00.00

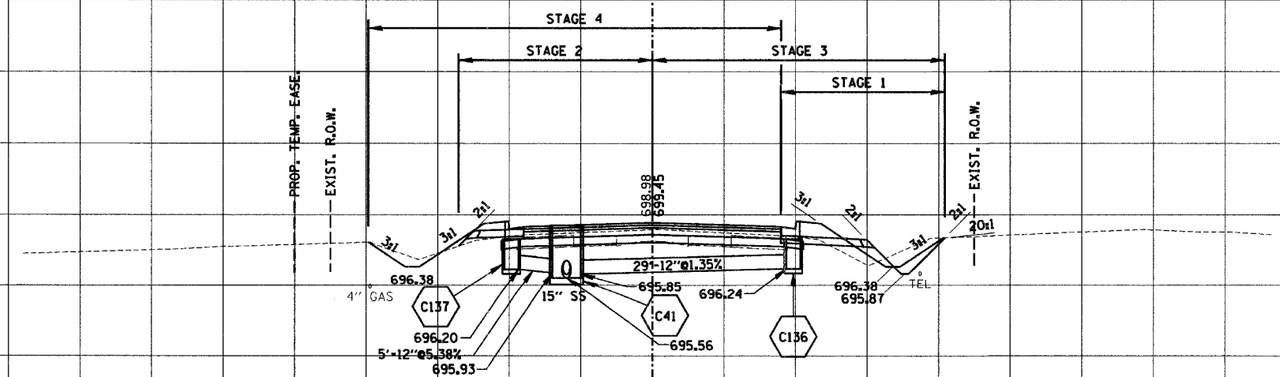

STAGE_1-C=11.0 F=5.8
STAGE_2-C=0.4 F=2.9
STAGE_3-C=3.7 F=13.4
STAGE_4-C=6.6 F=5.2

63+92.00

BOWMAN AVE

ORIGINAL SURVEY