F.A.P. RTE.	SECTION	COUNTY	TOTAL SHEETS	SHEET NO.
6998	99-00209-01-PV	VERMILION	296	288
STA.	TO STA.			
FED. ROAD DIST. NO.	ILLINOIS	FED. AID PROJECT		

CONTRACT NO.: 91358

SCALE
HORZ.: 1"=10'
VERT.: 1"=5'

FINAL SURVEY | ORIGINAL SURVEY
NOTE BOOK | PLOTTED | SURVEYED
NO. | TEMPLATE | BY
AREAS | AREAS CHECKED | DATE

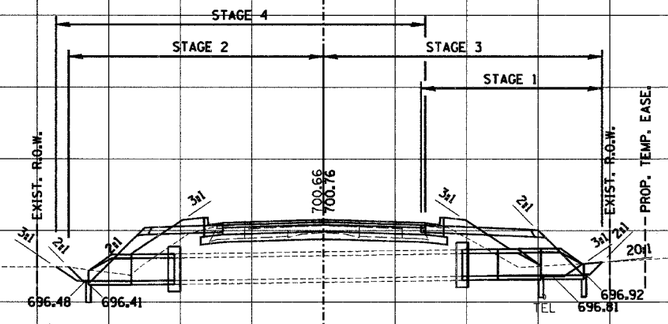

STAGE 1-C=3.9 F=20.8
STAGE 2-C=7.3 F=16.4
STAGE 3-C=21.9 F=6.5
STAGE 4-C=6.9 F=6.9

67+94.68

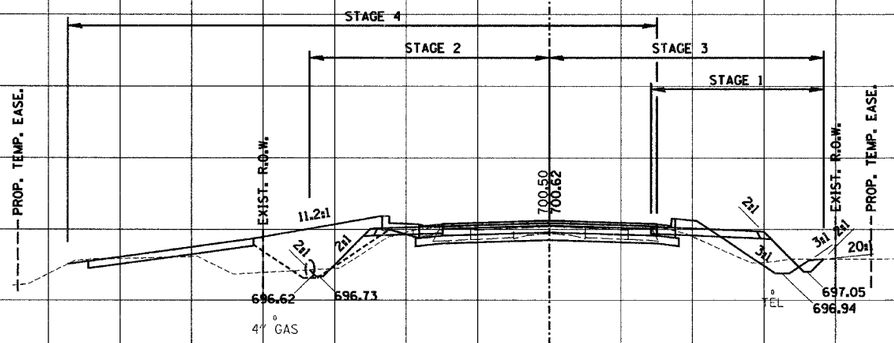

STAGE 1-C=4.1 F=14.4
STAGE 2-C=5.4 F=6.6
STAGE 3-C=19.3 F=6.6
STAGE 4-C=7.2 F=54.4

67+50.00

BOWMAN AVE