F.A.S. RTE.	SECTION	COUNTY	TOTAL SHEETS	SHEET NO.
461	04-00001-03-RS	MASON	19	11
STA. 198+00		TO STA. 244+50		
FED. ROAD DIST. NO.	ILLINOIS	FED. AID PROJECT		

CONTRACT NO. 93432

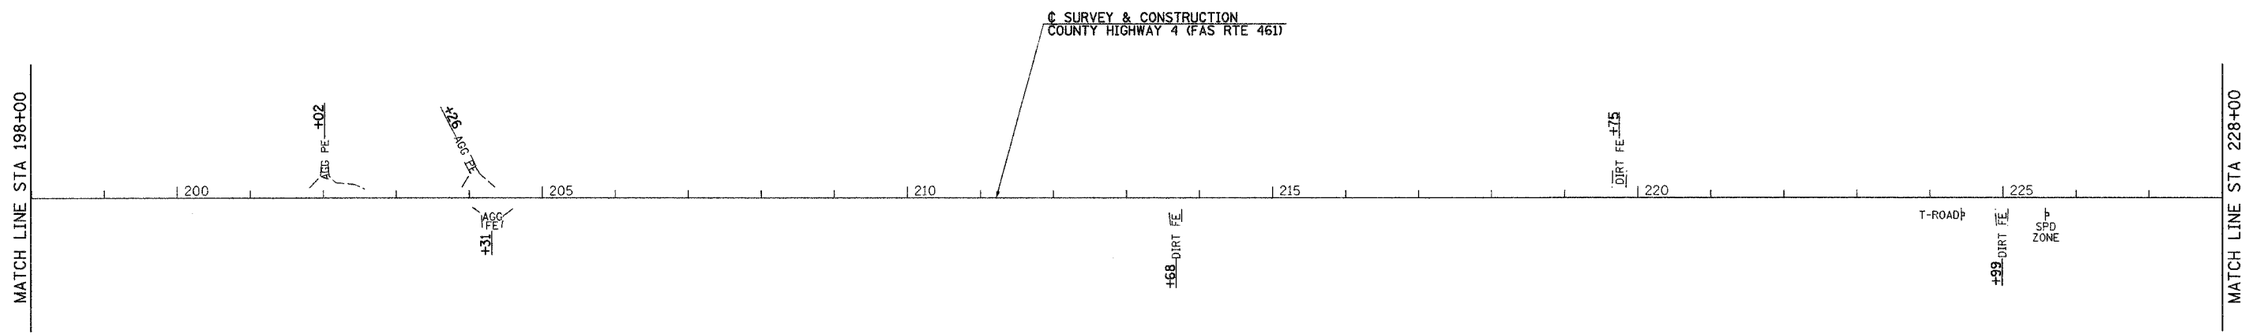

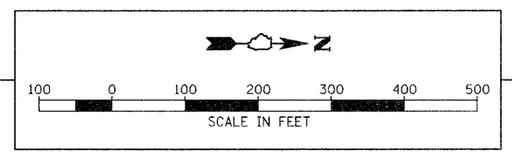

NOTE: EXISTING GUARDRAIL AT BRIDGE TO REMAIN IN PLACE.

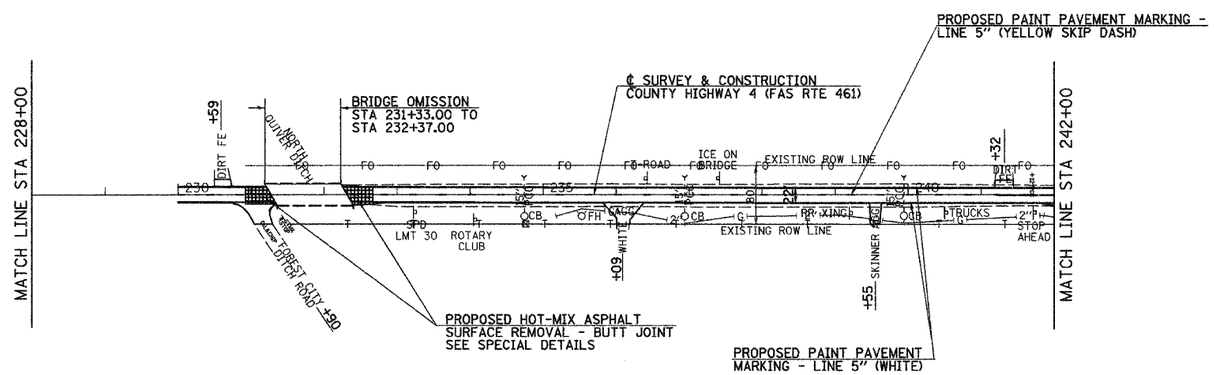

REVISIONS	
NAME	DATE

ILLINOIS DEPARTMENT OF TRANSPORTATION

COUNTY HIGHWAY 4 (FAS 461)
STA 198+00 TO STA 244+50

SCALE:

DATE: 11-22-06

DRAWN BY TJD

CHECKED BY AWM

2420PP5

I:\2420\2420PP5.dgn 01/19/2007 02:03:29 PM