F.A.U. RTE.	SECTION	COUNTY	TOTAL SHEETS	SHEET NO.
8419	99-00048-01-PV	FAYETTE	142	60
STA.	TO STA.			
FED. ROAD DIST. NO.	ILLINOIS	FED. AID PROJECT		

CONTRACT NO. 95500

56.5 LF OF EXISTING 8" SANITARY SEWER TO BE CIPP LINED

79.5 LF OF EXISTING 8" SANITARY SEWER TO BE CIPP LINED

EXISTING MANHOLE 7-21 TO BE ADJUSTED

14 LF OF EXISTING 8" SANITARY SEWER TO BE CIPP LINED

PROPOSED MANHOLE 7-22A

128 LF OF EXISTING 8" SANITARY SEWER TO BE CIPP LINED

EXISTING MANHOLE 7-22 TO BE ADJUSTED

TEMPORARY EASEMENT

EXIST. ROW

E.R. BATTERY BOX

SIXTH ST.

EXISTING MANHOLE 7-20 TO BE ADJUSTED

70.5 LF OF EXISTING 8" SANITARY SEWER TO BE CIPP LINED

REMOVE AND REPLACE MANHOLE 7-20A

269 L.F. PROPOSED 8" SDR35 PVC SANITARY SEWER

PROPOSED MANHOLE 7-20H

PROPOSED MANHOLE 7-20G

91 LF EXISTING SEWER TO BE ABANDONED

GALLATIN ST.

MATCH LINE STA 4+00

MATCH LINE STA 10+00

8" WATER MAIN REPLACEMENT

8" WATER MAIN EXISTING

TEMP EASEMENT

255 LF EXISTING SANITARY SEWER TO BE ABANDONED

LEGEND

- PROPOSED SEWER
- EXISTING SEWER TO BE LINED
- EXISTING SEWER TO REMAIN
- PROPOSED MANHOLE
- EXISTING MANHOLE TO BE REPLACED
- POINT REPAIR
- EXISTING SEWER TO BE ABANDONED

1 REVISED (4-13-07)

SCALE IN FEET 0 20 40

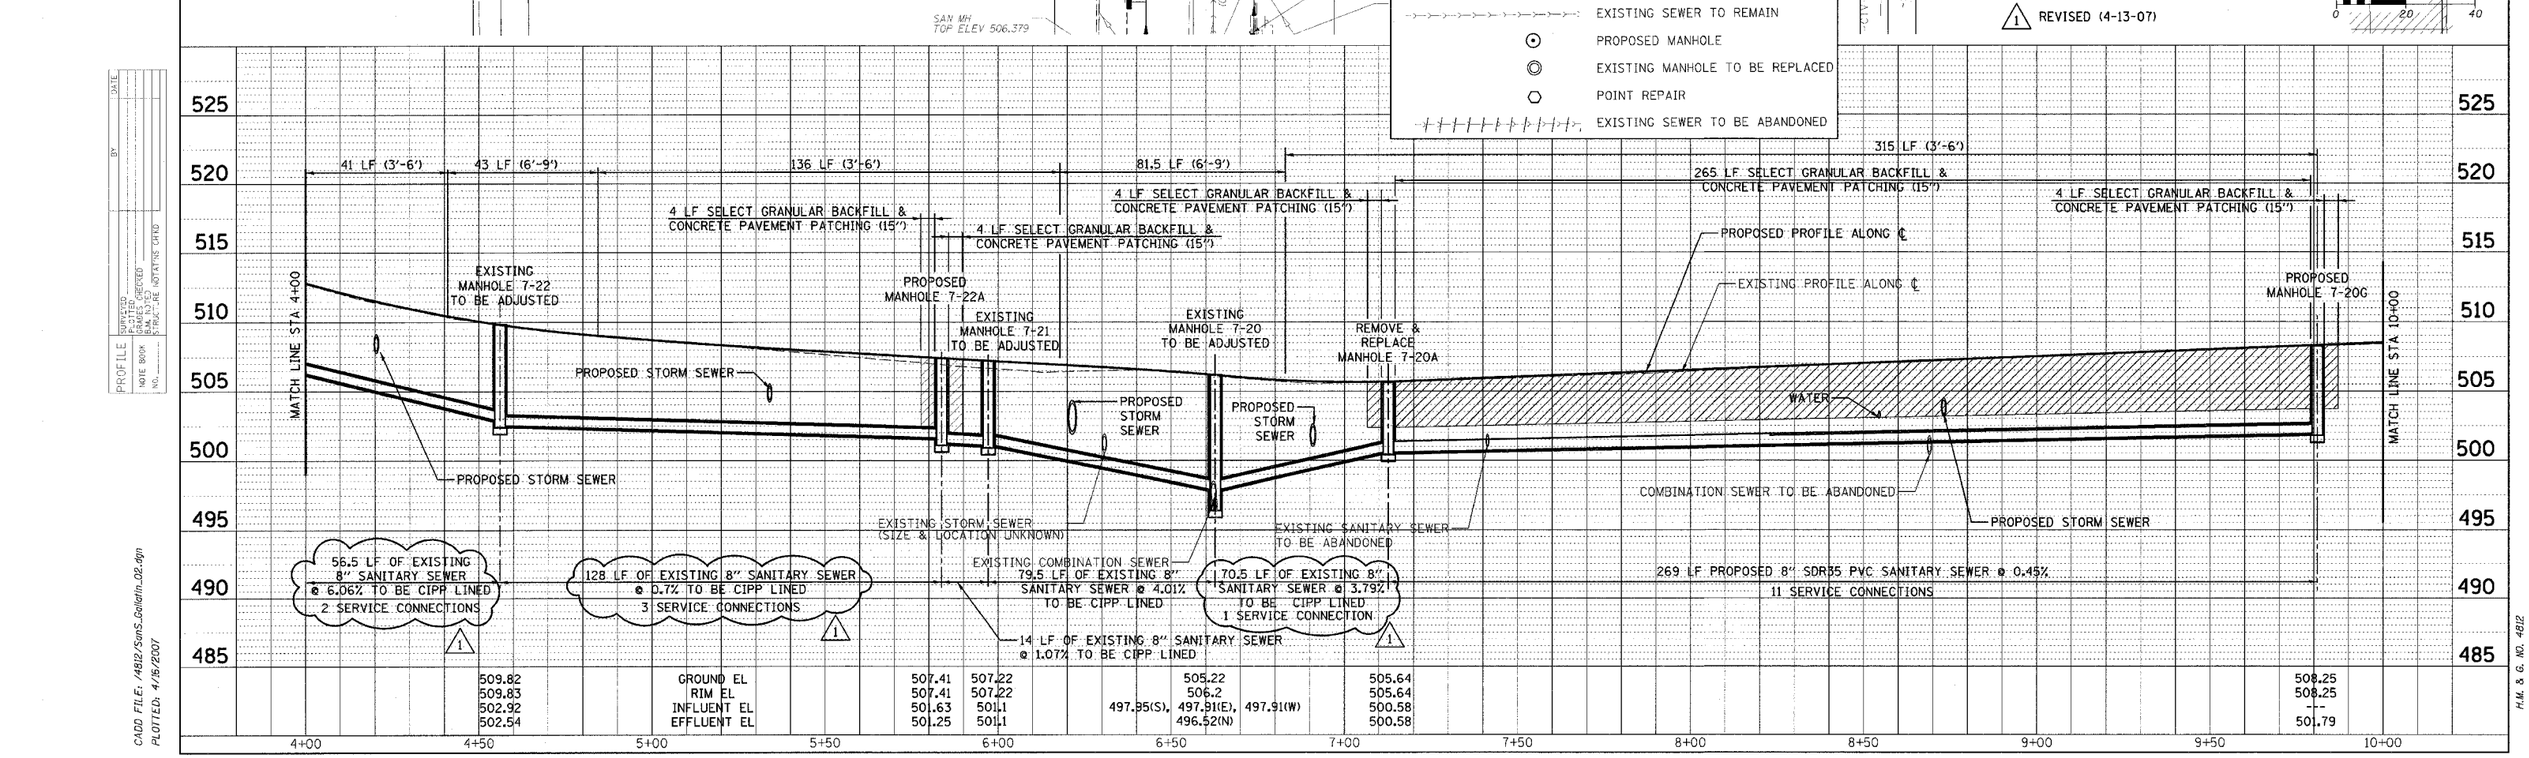

HENRY, MEISENHEIMER & GENDE, INC. 1075 LAKE ROAD CARLYLE, ILLINOIS 62231 (618) 594-3711 WWW.HMGENGINEERS.COM

SANITARY SEWER - STA. 4+00 - STA. 10+00 - F.A.U. 8419 (GALLATIN ST.)

Revised 4-17-07

SS8

H.M. & G. NO. 4812

CADD FILE: I:\4812\Surv\S_Gallatin_02.dgn
PLOTTED: 4/16/2007