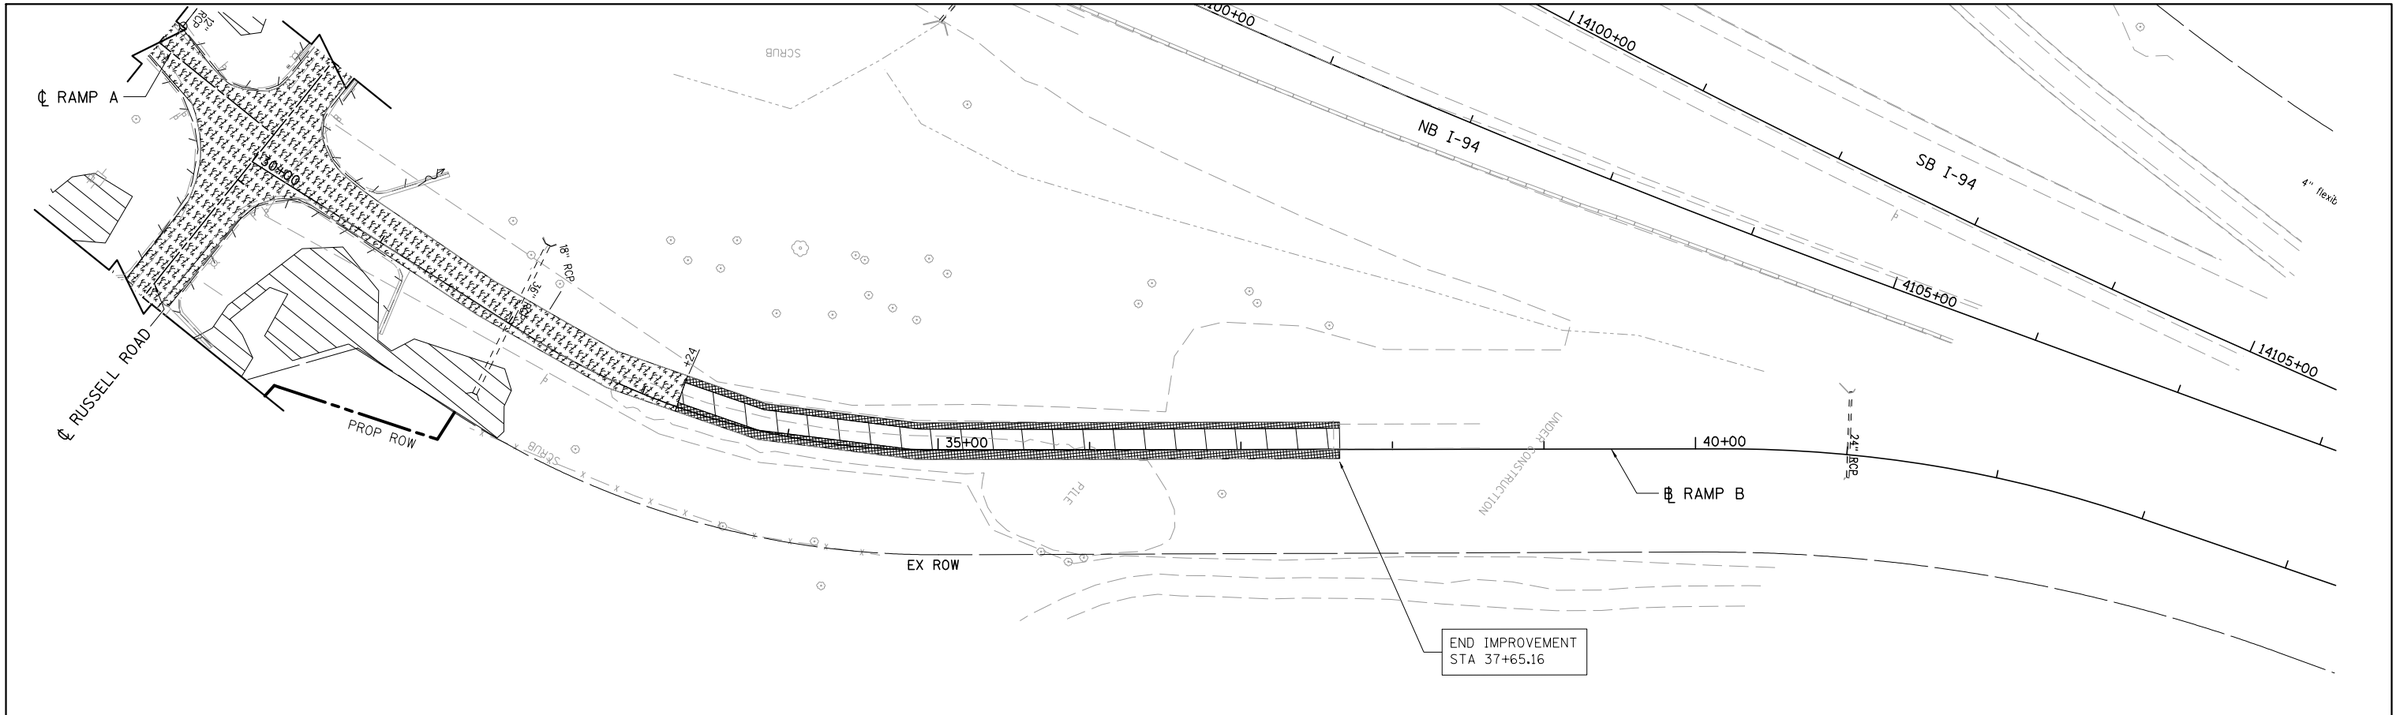

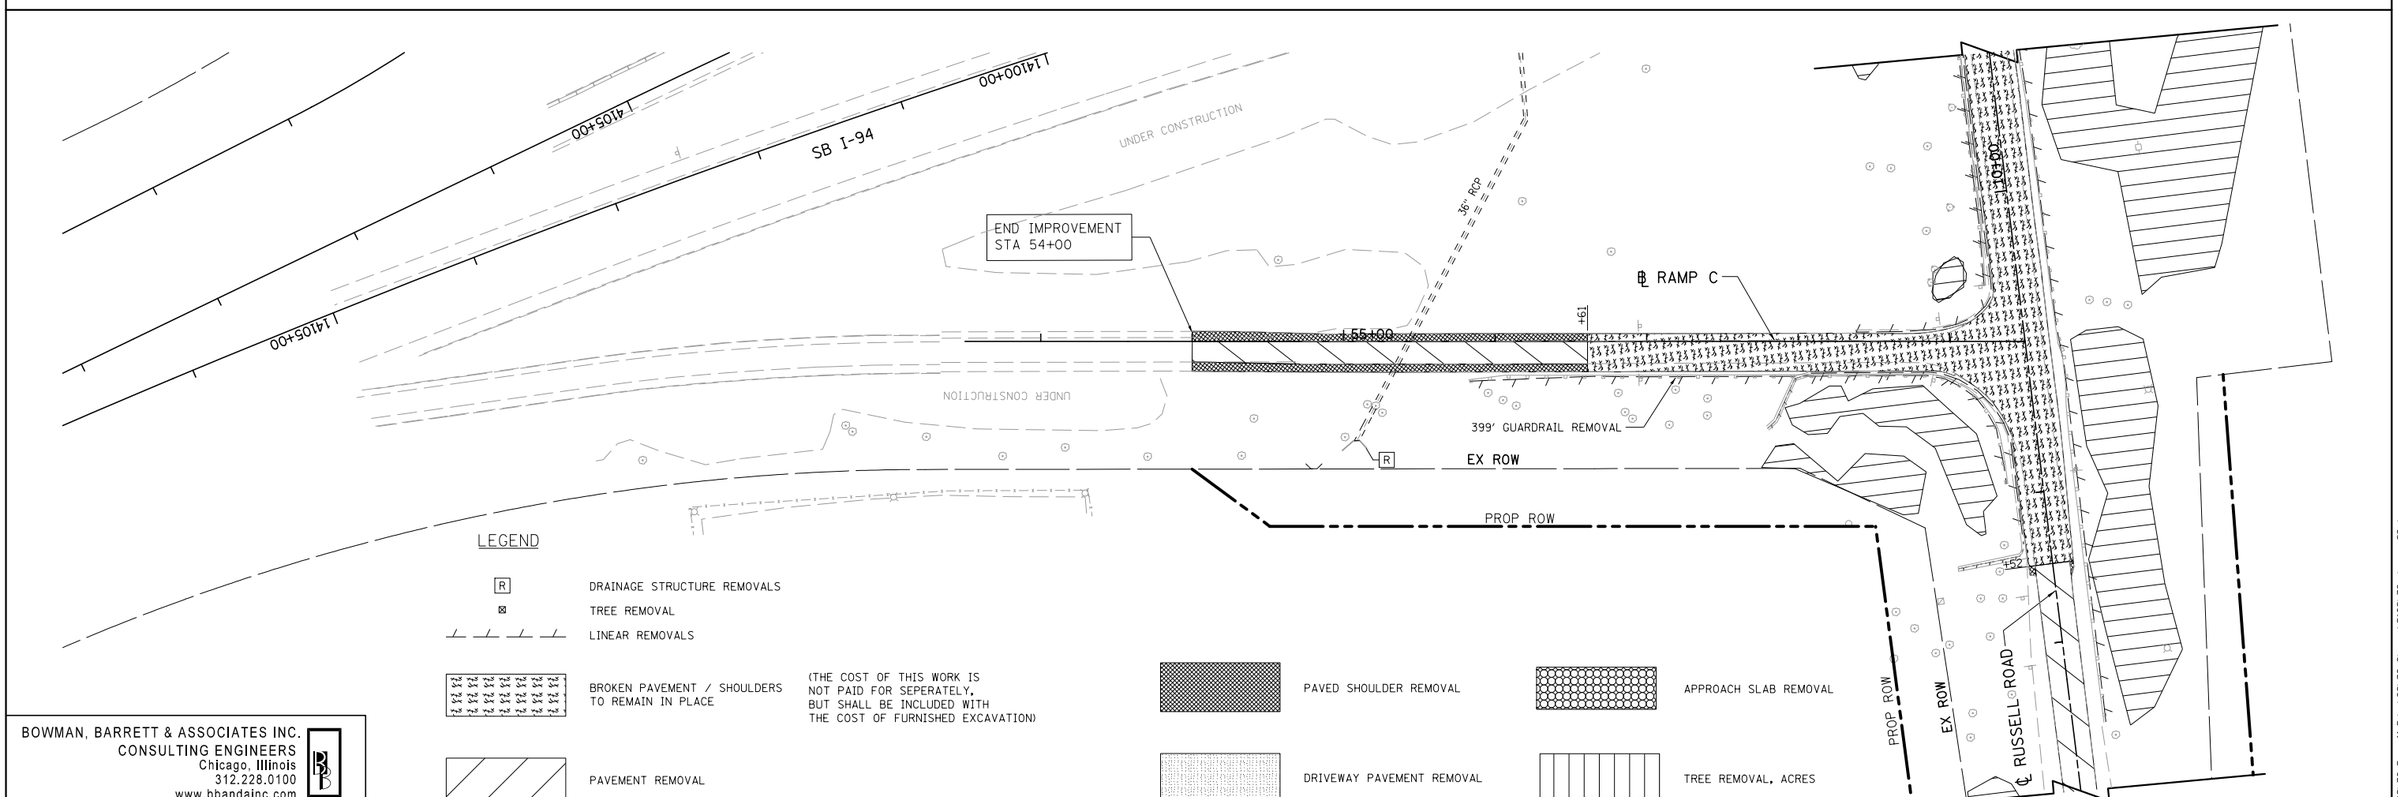

LEGEND

R	DRAINAGE STRUCTURE REMOVALS
⊠	TREE REMOVAL
	LINEAR REMOVALS
	BROKEN PAVEMENT / SHOULDERS TO REMAIN IN PLACE (THE COST OF THIS WORK IS NOT PAID FOR SEPERATELY, BUT SHALL BE INCLUDED WITH THE COST OF FURNISHED EXCAVATION)
	PAVEMENT REMOVAL
	PAVED SHOULDER REMOVAL
	DRIVEWAY PAVEMENT REMOVAL
	APPROACH SLAB REMOVAL
	TREE REMOVAL, ACRES

BOWMAN, BARRETT & ASSOCIATES INC.
CONSULTING ENGINEERS
Chicago, Illinois
312.228.0100
www.bbandainc.com

FILE NAME = $FILES$	USER NAME = default	DESIGNED - JDC	REVISED -
		DRAWN - JDC	REVISED -
	PLOT SCALE = $SCALE$	CHECKED - RGR	REVISED -
	PLOT DATE = 2/10/2012	DATE - 01/25/2012	REVISED -

STATE OF ILLINOIS
DEPARTMENT OF TRANSPORTATION

REMOVAL PLAN
FOR RAMP B AND RAMP C

SCALE: 1'=50' | SHEET NO. 3 OF 4 SHEETS | STA. 21+00.00 TO STA. 29+49.82

F.A. RTE.	SECTION	COUNTY	TOTAL SHEETS	SHEET NO.
94	49-1(HB & HB-1)R	LAKE	225	15

CONTRACT NO. 60L76

ILLINOIS FED. AID PROJECT

S:\1101\05_CADD\60L76 Russell Rdwy\60L76 Sheets\D160L76-sht-rem03.dgn