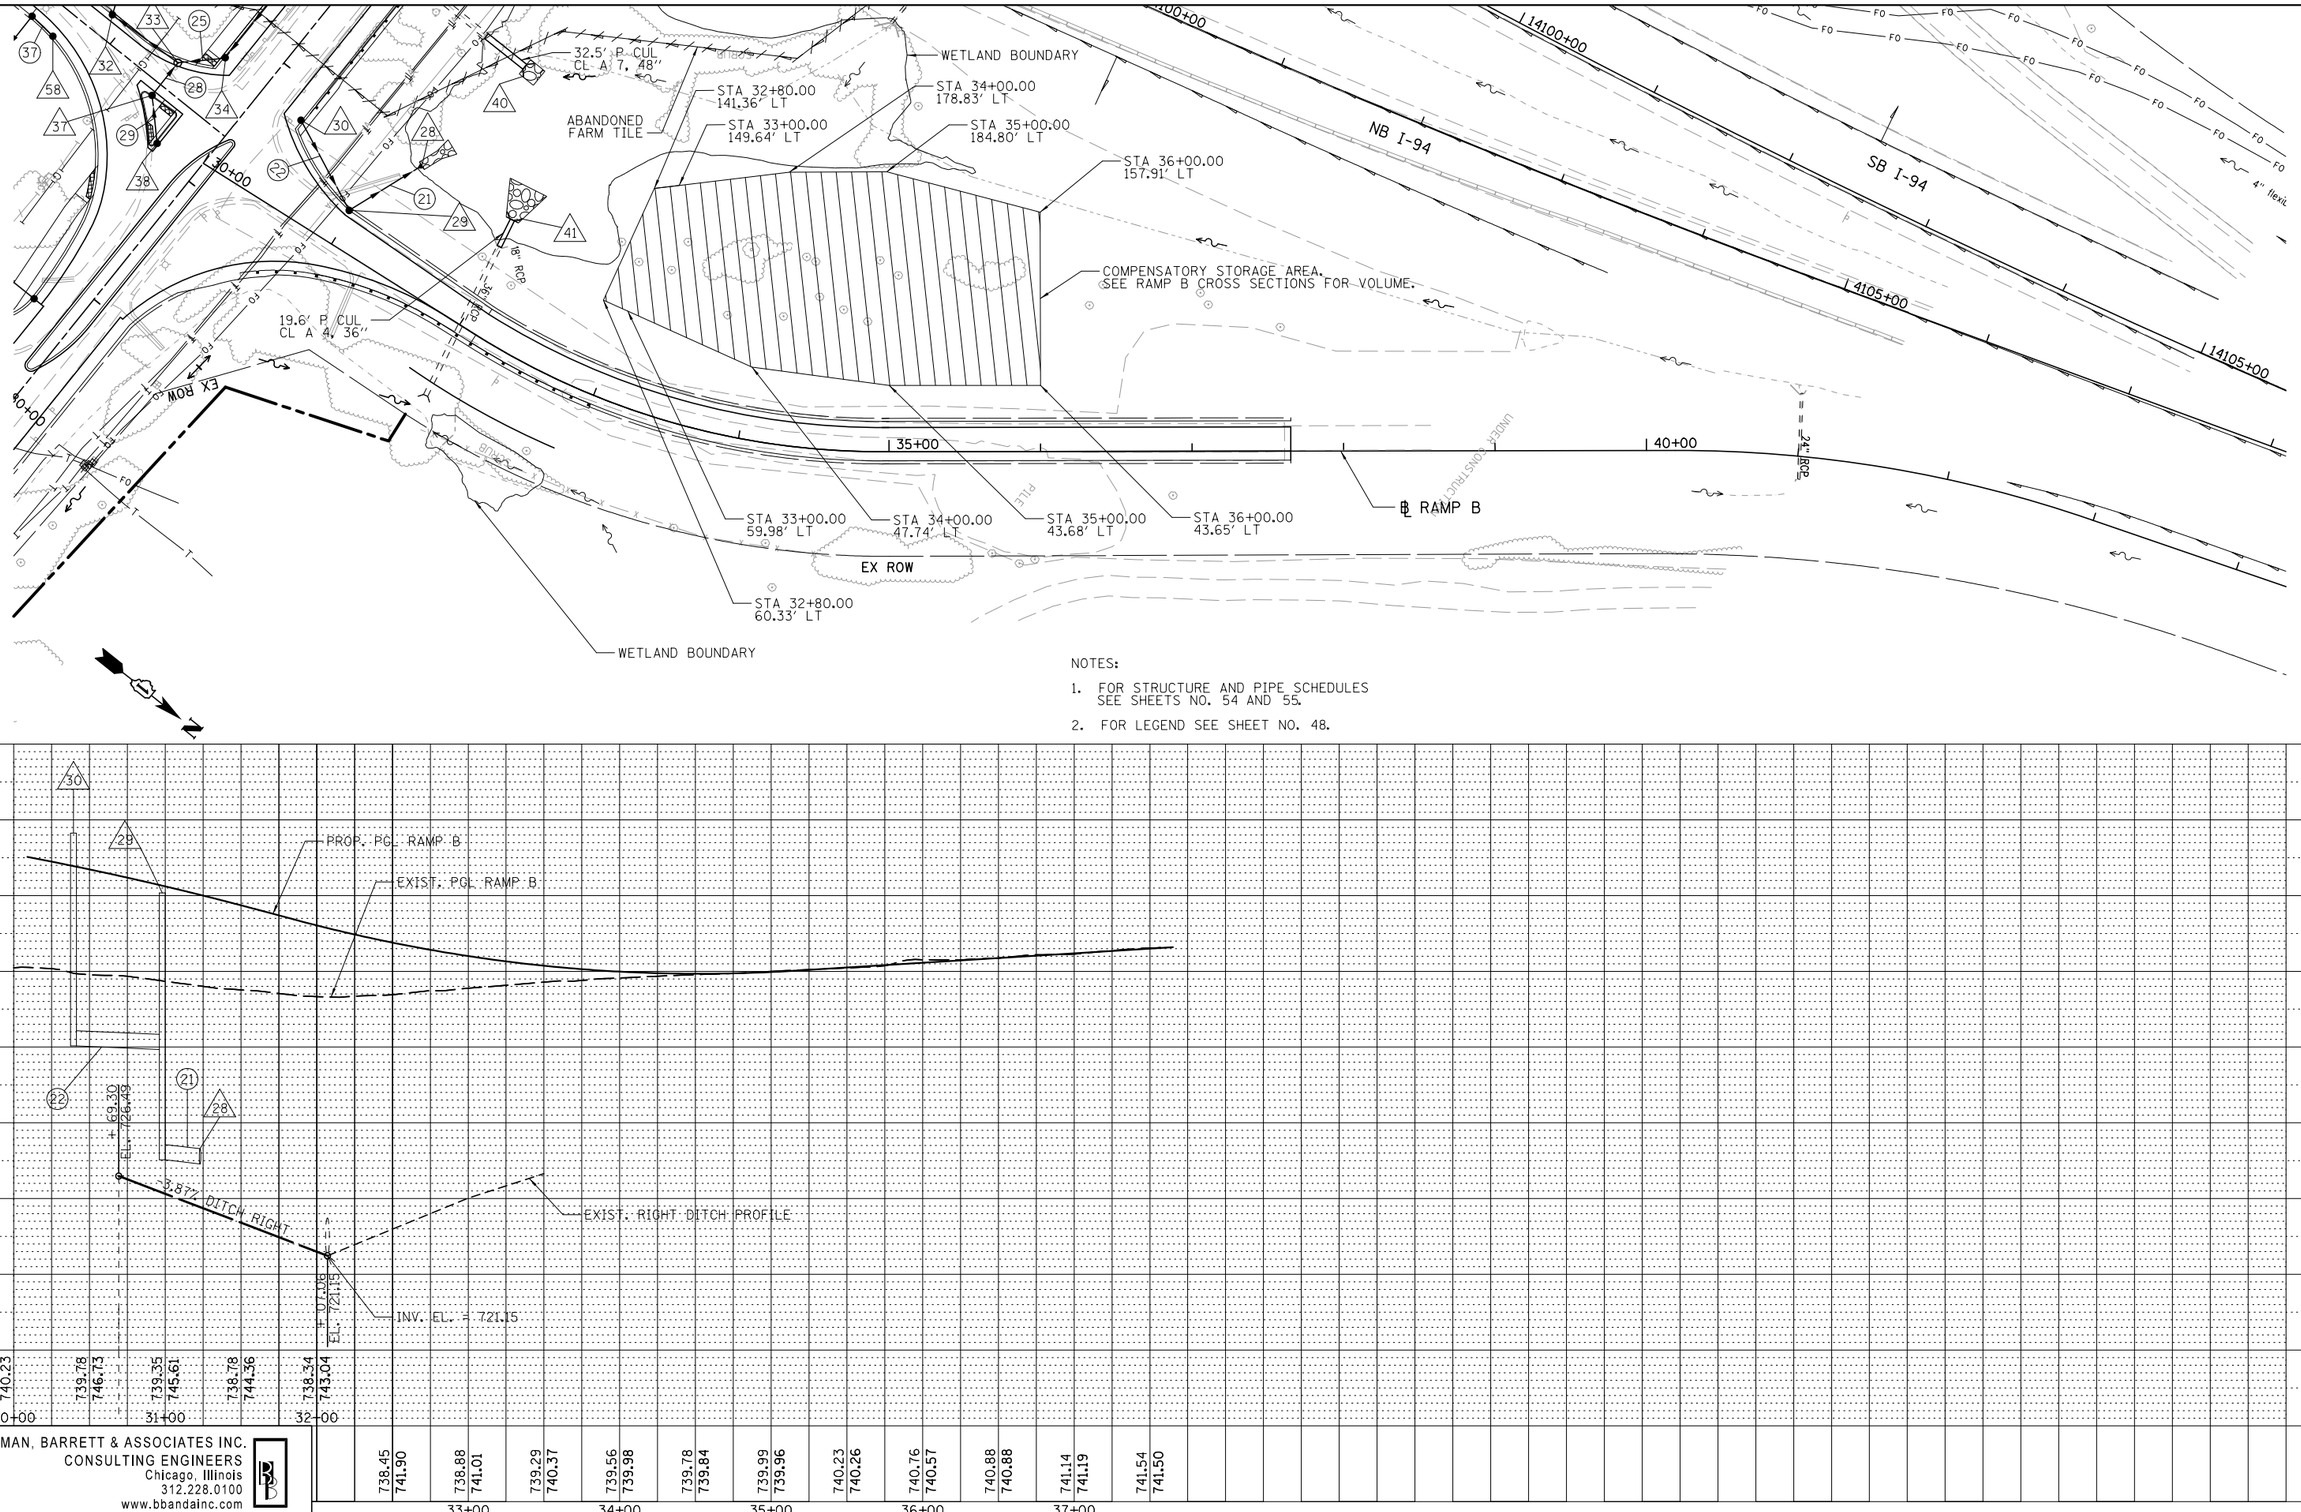

NOTES:

1. FOR STRUCTURE AND PIPE SCHEDULES SEE SHEETS NO. 54 AND 55.
2. FOR LEGEND SEE SHEET NO. 48.

PLAN — SURVEYED; PLOTTED; ALIGNMENT CHECKED; RT. OF WAY CHECKED; CADD FILE NAME; NOTE BOOK; NO.; BY; DATE

PROFILE — SURVEYED; PLOTTED; DESIGN CHECKED; BAR. NOTED STRUCTURE NOTATNS CHKD; NOTE BOOK; NO.; BY; DATE

BOWMAN, BARRETT & ASSOCIATES INC.
CONSULTING ENGINEERS
Chicago, Illinois
312.228.0100
www.bbandainc.com

FILE NAME = $FILES$	USER NAME = default	DESIGNED - JAM	REVISED -
		DRAWN - JAM	REVISED -
	PLOT SCALE = $SCALE$	CHECKED - RGR	REVISED -
	PLOT DATE = 3/7/2012	DATE - 03/09/2012	REVISED -

STATE OF ILLINOIS
DEPARTMENT OF TRANSPORTATION

PROPOSED DRAINAGE PLAN AND PROFILE FOR RAMP B

SCALE: 1"=50' | SHEET NO. 1 OF 1 SHEETS | STA. 30+00.00 TO STA. 37+65.16

F.A. RTE.	SECTION	COUNTY	TOTAL SHEETS	SHEET NO.
94	49-1(HB & HB-1)R	LAKE	225	52
		CONTRACT NO. 60L76		
	ILLINOIS FED. AID PROJECT			

S:\108\05.CADD\60L76 Russell Rdwy\60L76 Sheets\D160L76-sht-dr-ram05.dgn