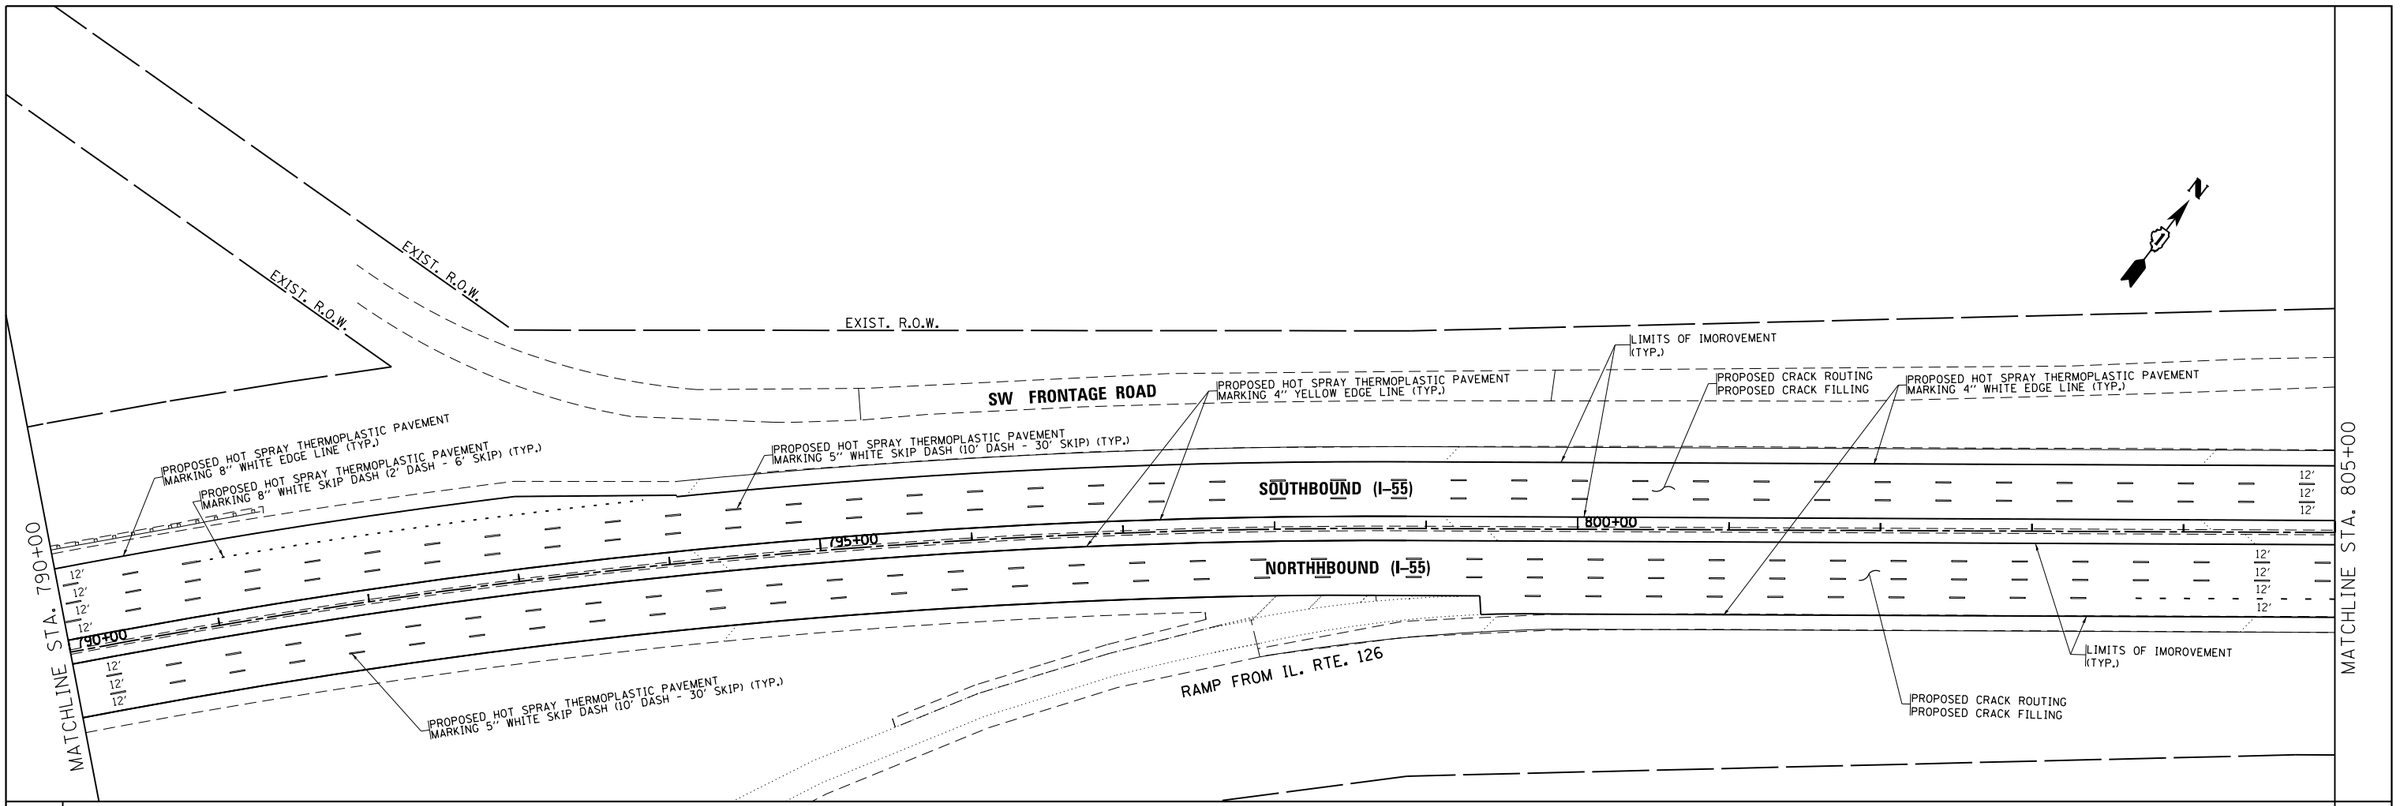

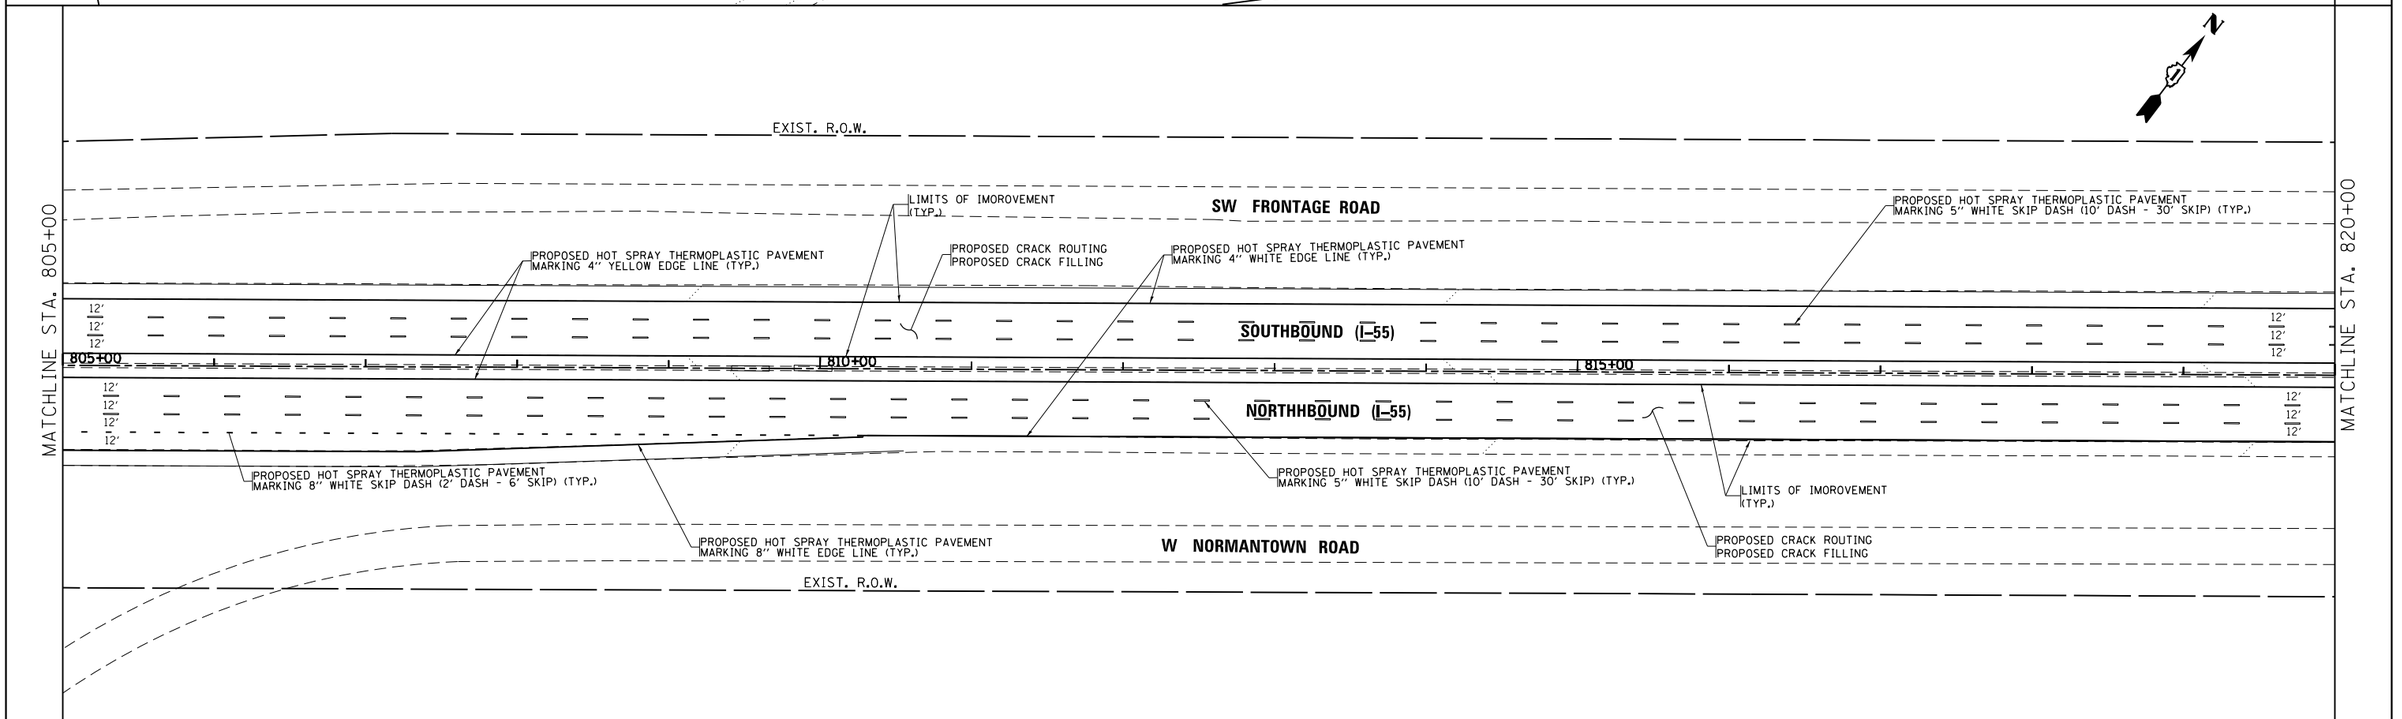

FILE NAME = c:\pw_work\pwidot\hamdanah\d0291538\P122612-sht-plan.dgn	USER NAME = hamdanah	DESIGNED -	REVISED -
		DRAWN -	REVISED -
	PLOT SCALE = 100.0000 ' / in.	CHECKED -	REVISED -
	PLOT DATE = 2/10/2012	DATE -	REVISED -

STATE OF ILLINOIS
DEPARTMENT OF TRANSPORTATION

I-55 (NORTH OF I-80 TO WEBER RD.)
PROPOSED PLANS AND PAVEMENT MARKING

SCALE: 1"=50' | SHEET OF SHEETS | STA. | TO STA.

F.A.I. RTE.	SECTION	COUNTY	TOTAL SHEETS	SHEET NO.
55	2011-226-1	WILL	38	25
		CONTRACT NO. 60R89		
		ILLINOIS FED. AID PROJECT		