ROUTE	SECTION	COUNTY	TOTAL SHEETS	SHEET NUMBER
VARIOUS	2011-228-I	COOK & KANE	47	37

CONTRACT NO. 60R92

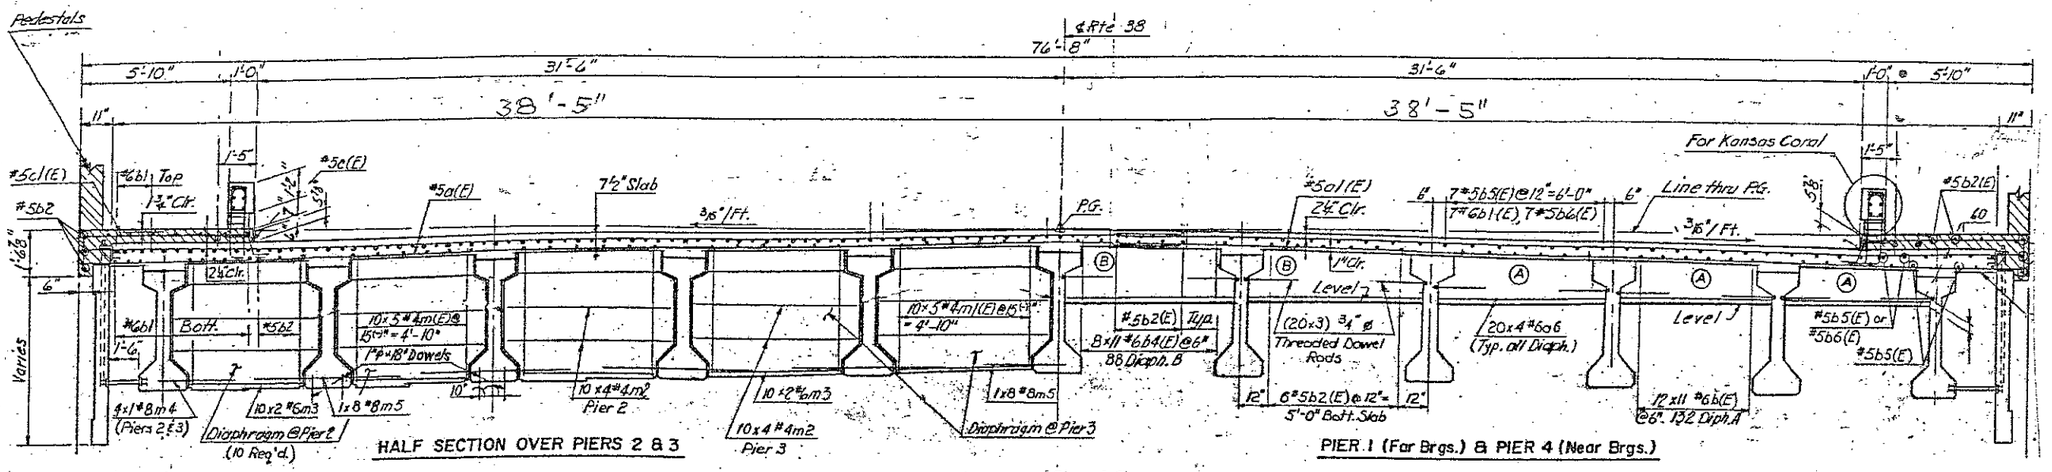

TYPICAL SECTION

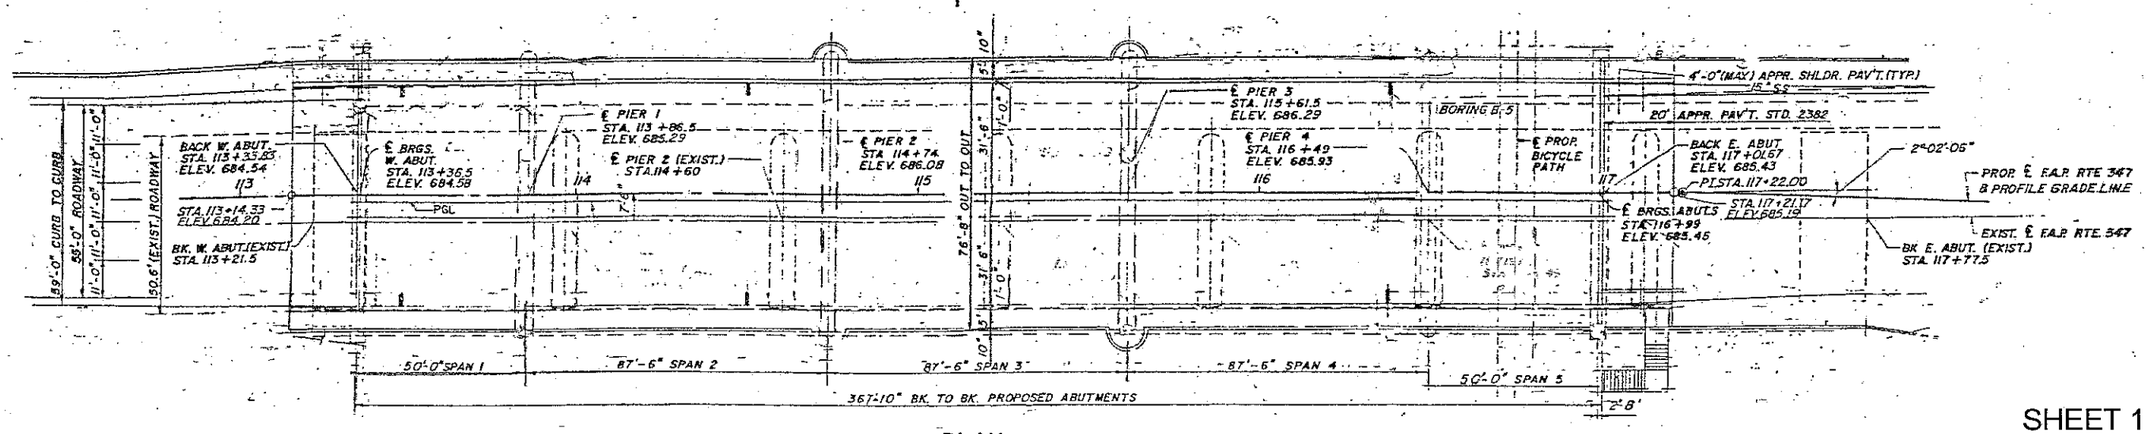

PLAN

FOR INFORMATION ONLY

SHEET 1 OF 2

ILLINOIS DEPARTMENT OF TRANSPORTATION

EXISTING PLANS
LOCATION 21 (SN 045-2014)