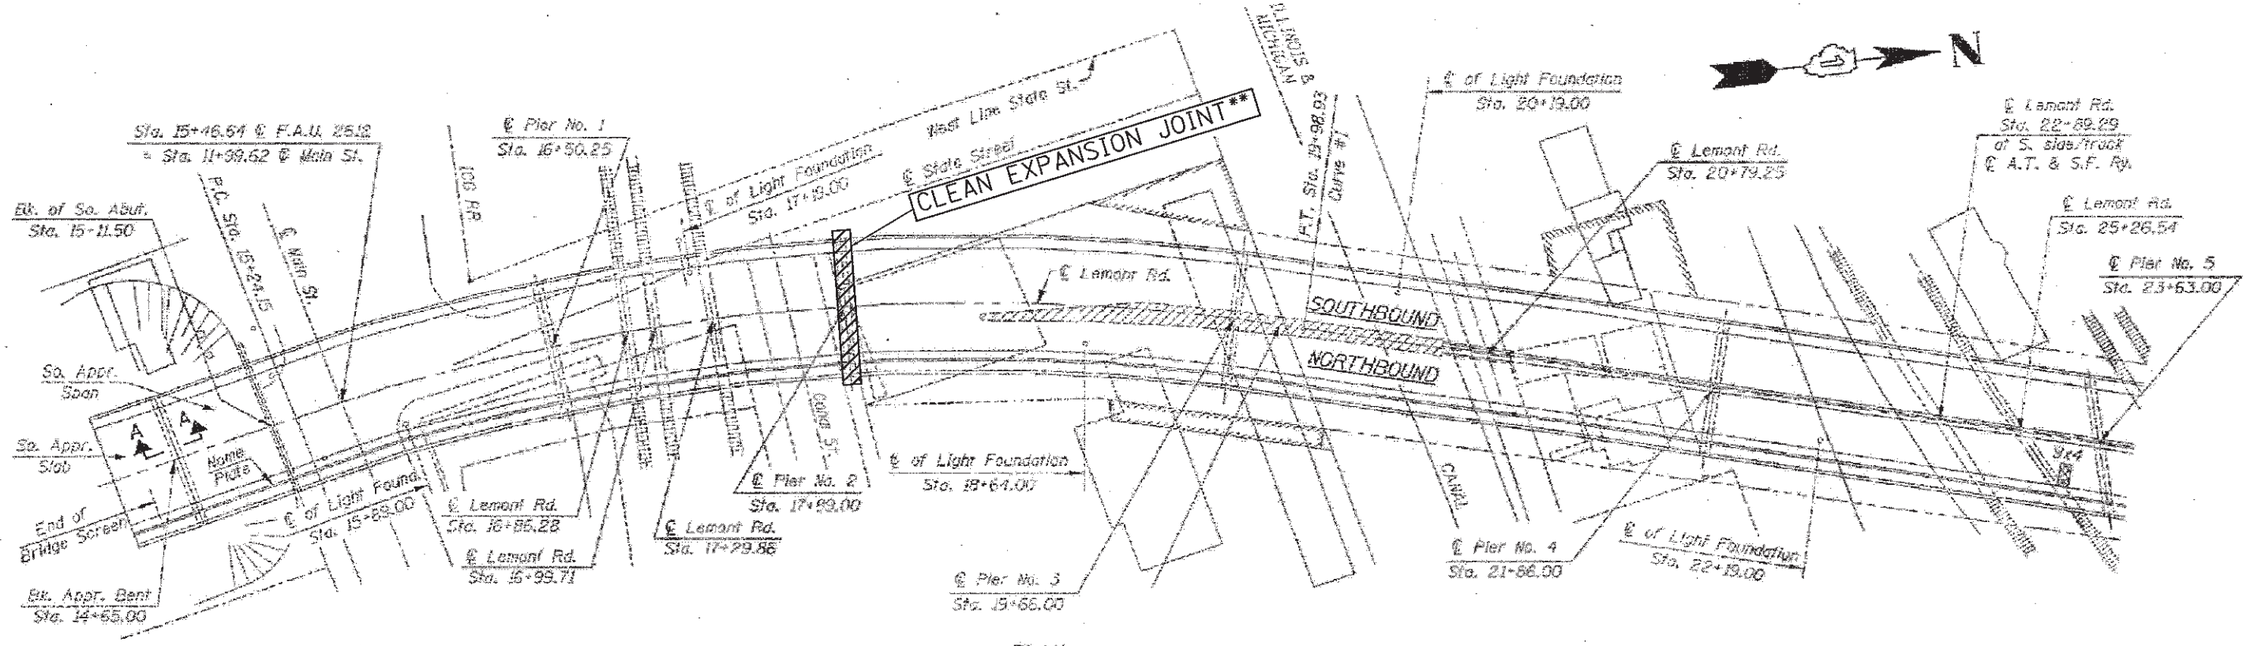

PLAN

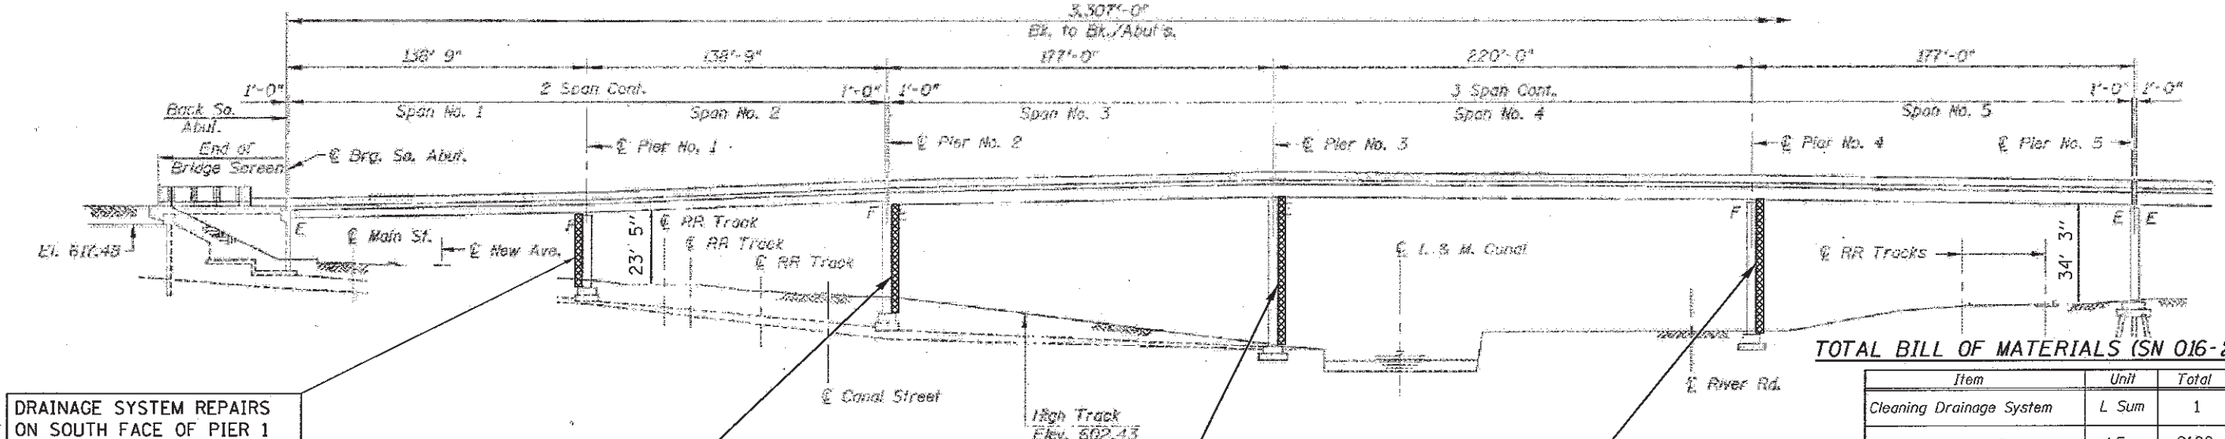

ELEVATION

DRAINAGE SYSTEM REPAIRS
ON SOUTH FACE OF PIER 1
-REMOVE DOWNSPOUT SYSTEM
DO NOT REPLACE (55FT)

DRAINAGE SYSTEM REPAIRS
ON NORTH FACE OF PIER 2
-REMOVE WESTERN PIPE OF DOWNSPOUT SYSTEM
DO NOT REPLACE WESTERN PIPE OF DOWNSPOUT (15FT)
-REPLACE REMAINING PIPE DRAINS (40FT)

DRAINAGE SYSTEM REPAIRS
ON NORTH FACE OF PIER 3
-REMOVE WESTERN PIPE OF DOWNSPOUT SYSTEM
DO NOT REPLACE WESTERN PIPE OF DOWNSPOUT (15FT)
-REPLACE REMAINING PIPE DRAINS (60FT)

DRAINAGE SYSTEM REPAIRS
ON NORTH FACE OF PIER 4
-REPLACE ALL PIPE DRAINS
(150FT)

NOTE:
All Dimensions are measured horizontally along the ℄ of Roadway.

TOTAL BILL OF MATERIALS (SN 016-2504)

Item	Unit	Total
Cleaning Drainage System	L Sum	1
Drainage System Repairs	LF	2108

BILL OF MATERIALS (SN 016-2504)

Item	Unit	Total
Drainage System Repairs	LF	335

** CLEAN EXPANSION JOINTS
-TO BE INCLUDED IN COST OF
DRAINAGE SYSTEM REPAIRS

*1) FAU 2612
2) FAP 330

FILE NAME = c:\pw_work\pwidot\curryaw\d2298919\D13202-Design.dgn	USER NAME = curryaw	DESIGNED -	REVISED -
		DRAWN -	REVISED -
	PLOT SCALE = 100.0000 ' / in.	CHECKED -	REVISED -
	PLOT DATE = 3/2/2012	DATE -	REVISED -

STATE OF ILLINOIS
DEPARTMENT OF TRANSPORTATION

DRAINAGE REPAIRS
(SN 016-2504)

SCALE: | SHEET 1 OF 13 SHEETS | STA. TO STA.

F.A. RTE.	SECTION	COUNTY	TOTAL SHEETS	SHEET NO.
*	2012-001-I	COOK	27	6

CONTRACT NO. 60T31

ILLINOIS FED. AID PROJECT