CONSTRUCTION NOTES:

1. REMOVE EXISTING SERVICE INSTALLATION AND INSTALL NEW SERVICE INSTALLATION AND GROUND CABLE.
2. REMOVE EXISTING 5C CABLE FROM SIGNAL HEAD TO CONTROLLER AND REPLACE WITH ELECTRIC CABLE IN CONDUIT, SIGNAL NO. 14, 7C.
3. REMOVE EXISTING CONTROLLER AND CABINET (COMPLETE) AND DELIVER TO DuPAGE COUNTY DIVISION OF TRANSPORTATION. INSTALL NEW FULL ACTUATED CONTROLLER AND TYPE IV CABINET ON EXISTING TYPE D FOUNDATION. RELOCATE EXISTING EMERGENCY VEHICLE PRIORITY SYSTEM, PHASING UNIT. INSTALL NEW INDUCTIVE LOOP DETECTORS.

GRAPHIC SCALE
20 0 10 20
(IN FEET)
1 inch = 20 ft.

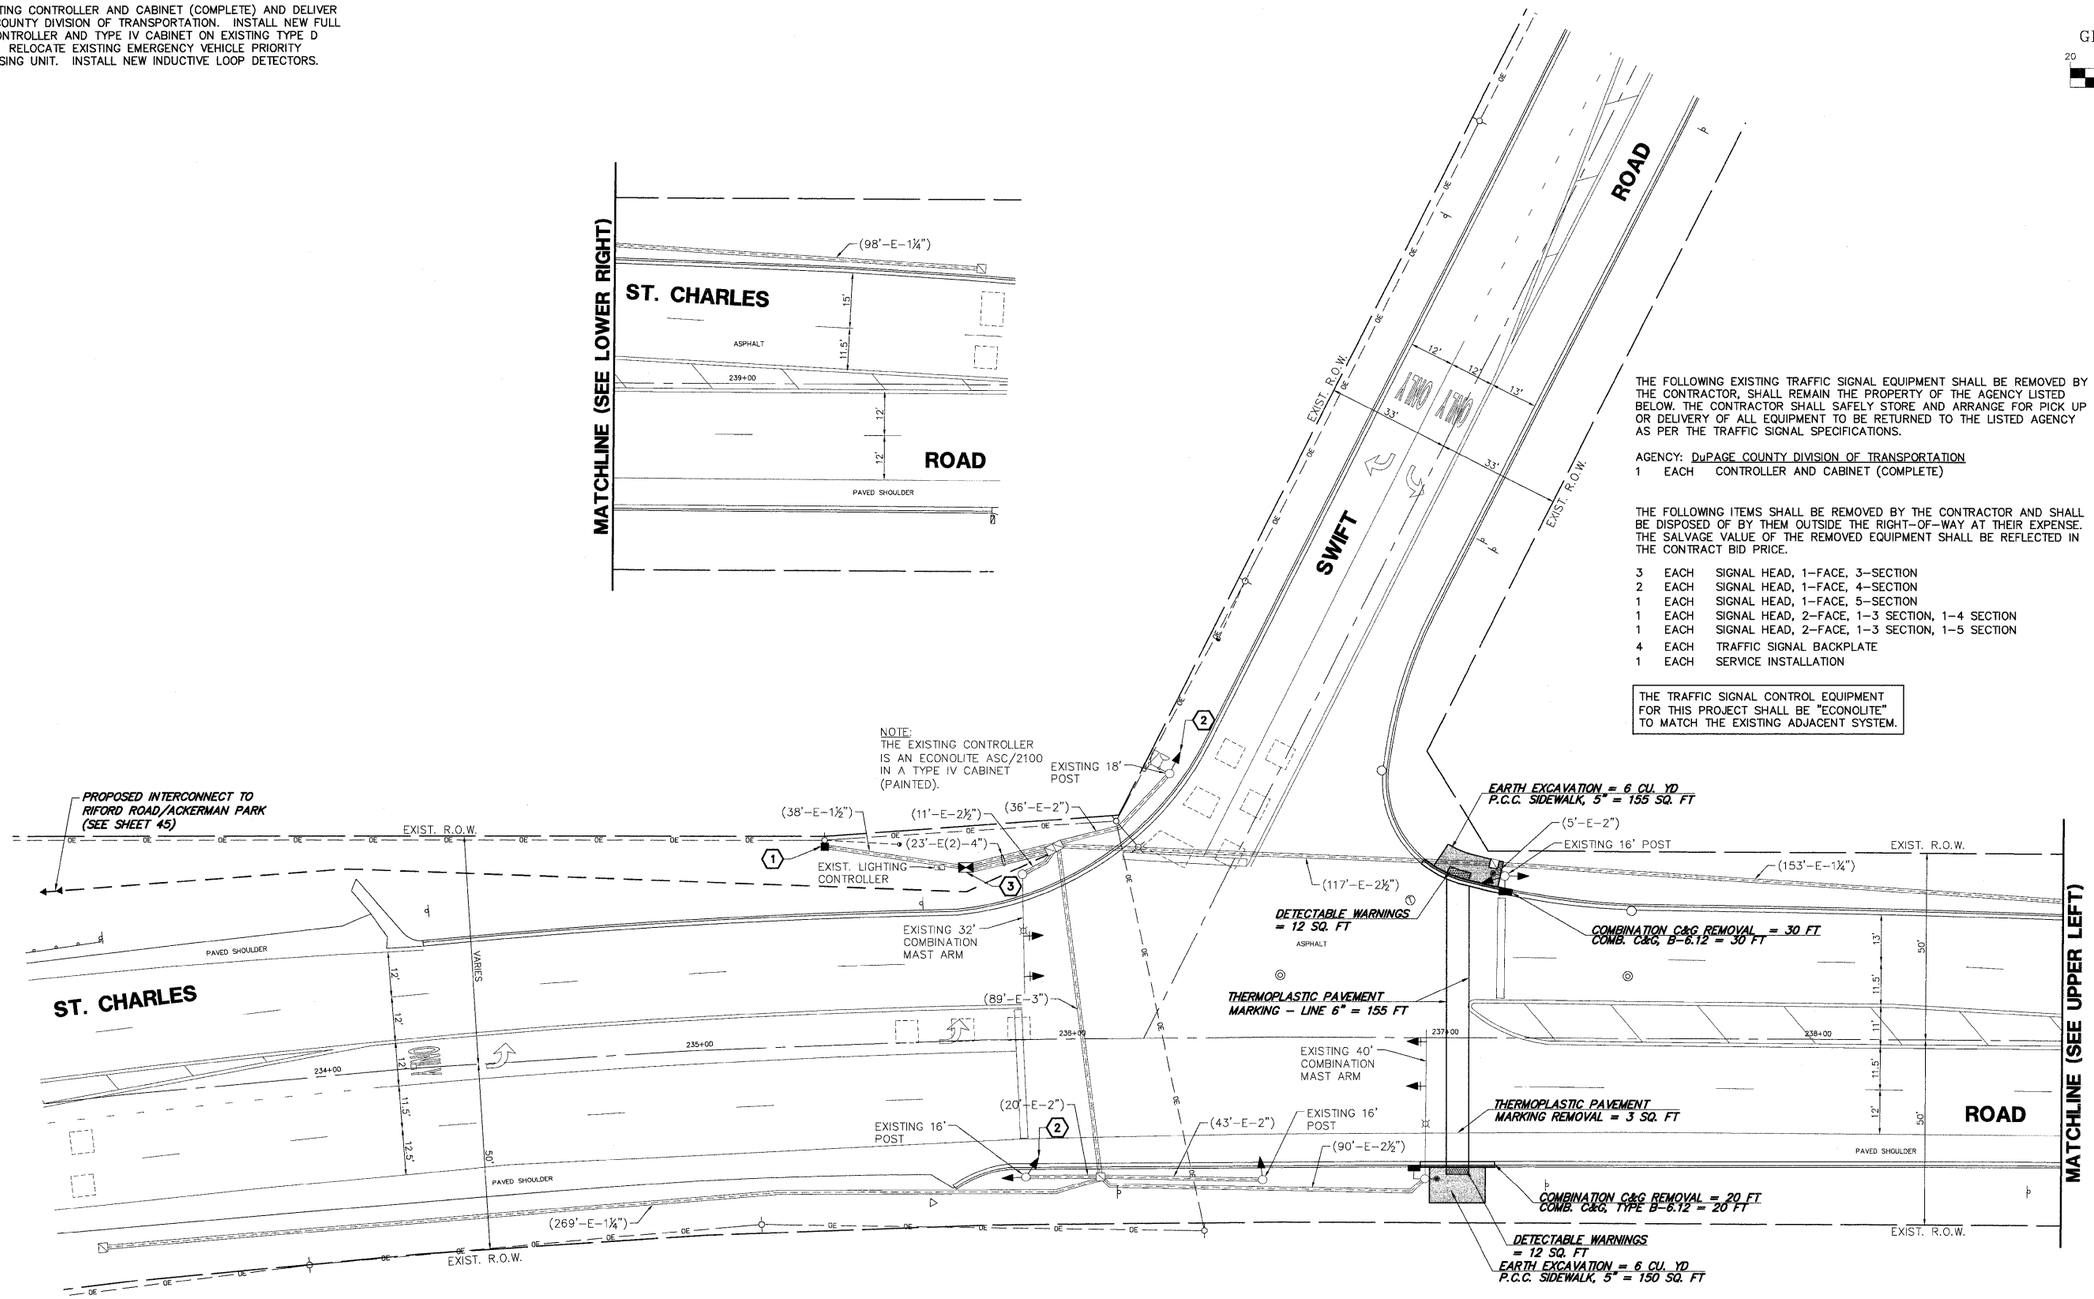

THE FOLLOWING EXISTING TRAFFIC SIGNAL EQUIPMENT SHALL BE REMOVED BY THE CONTRACTOR, SHALL REMAIN THE PROPERTY OF THE AGENCY LISTED BELOW. THE CONTRACTOR SHALL SAFELY STORE AND ARRANGE FOR PICK UP OR DELIVERY OF ALL EQUIPMENT TO BE RETURNED TO THE LISTED AGENCY AS PER THE TRAFFIC SIGNAL SPECIFICATIONS.

AGENCY: DuPAGE COUNTY DIVISION OF TRANSPORTATION

1	EACH	CONTROLLER AND CABINET (COMPLETE)

THE FOLLOWING ITEMS SHALL BE REMOVED BY THE CONTRACTOR AND SHALL BE DISPOSED OF BY THEM OUTSIDE THE RIGHT-OF-WAY AT THEIR EXPENSE. THE SALVAGE VALUE OF THE REMOVED EQUIPMENT SHALL BE REFLECTED IN THE CONTRACT BID PRICE.

3	EACH	SIGNAL HEAD, 1-FACE, 3-SECTION
2	EACH	SIGNAL HEAD, 1-FACE, 4-SECTION
1	EACH	SIGNAL HEAD, 1-FACE, 5-SECTION
1	EACH	SIGNAL HEAD, 2-FACE, 1-3 SECTION, 1-4 SECTION
1	EACH	SIGNAL HEAD, 2-FACE, 1-3 SECTION, 1-5 SECTION
4	EACH	TRAFFIC SIGNAL BACKPLATE
1	EACH	SERVICE INSTALLATION

THE TRAFFIC SIGNAL CONTROL EQUIPMENT FOR THIS PROJECT SHALL BE "ECONOLITE" TO MATCH THE EXISTING ADJACENT SYSTEM.

GHA #4281.800

FILE NAME = 4281.800-TR1.dwg	USER NAME = ZACH WALLSTEN	DESIGNED - JRD	REVISED -	STATE OF ILLINOIS DEPARTMENT OF TRANSPORTATION	TRAFFIC SIGNAL MODERNIZATION PLAN ST. CHARLES ROAD AT SWIFT ROAD	F.A.U. RTE.	SECTION	COUNTY	TOTAL SHEETS / SHEET NO.
		DRAWN - ZCW	REVISED -			1397	09-00206-08-TL	DuPAGE	53 / 26
	PLOT SCALE = 1" = .0833'	CHECKED - KLB	REVISED -					CONTRACT #: 63625	
	PLOT DATE = 12/16/2011	DATE - 12/16/2011	REVISED -		SCALE: 1"=20' SHEET NO. OF SHEETS STA. TO STA.			ILLINOIS FED. AID PROJECT	