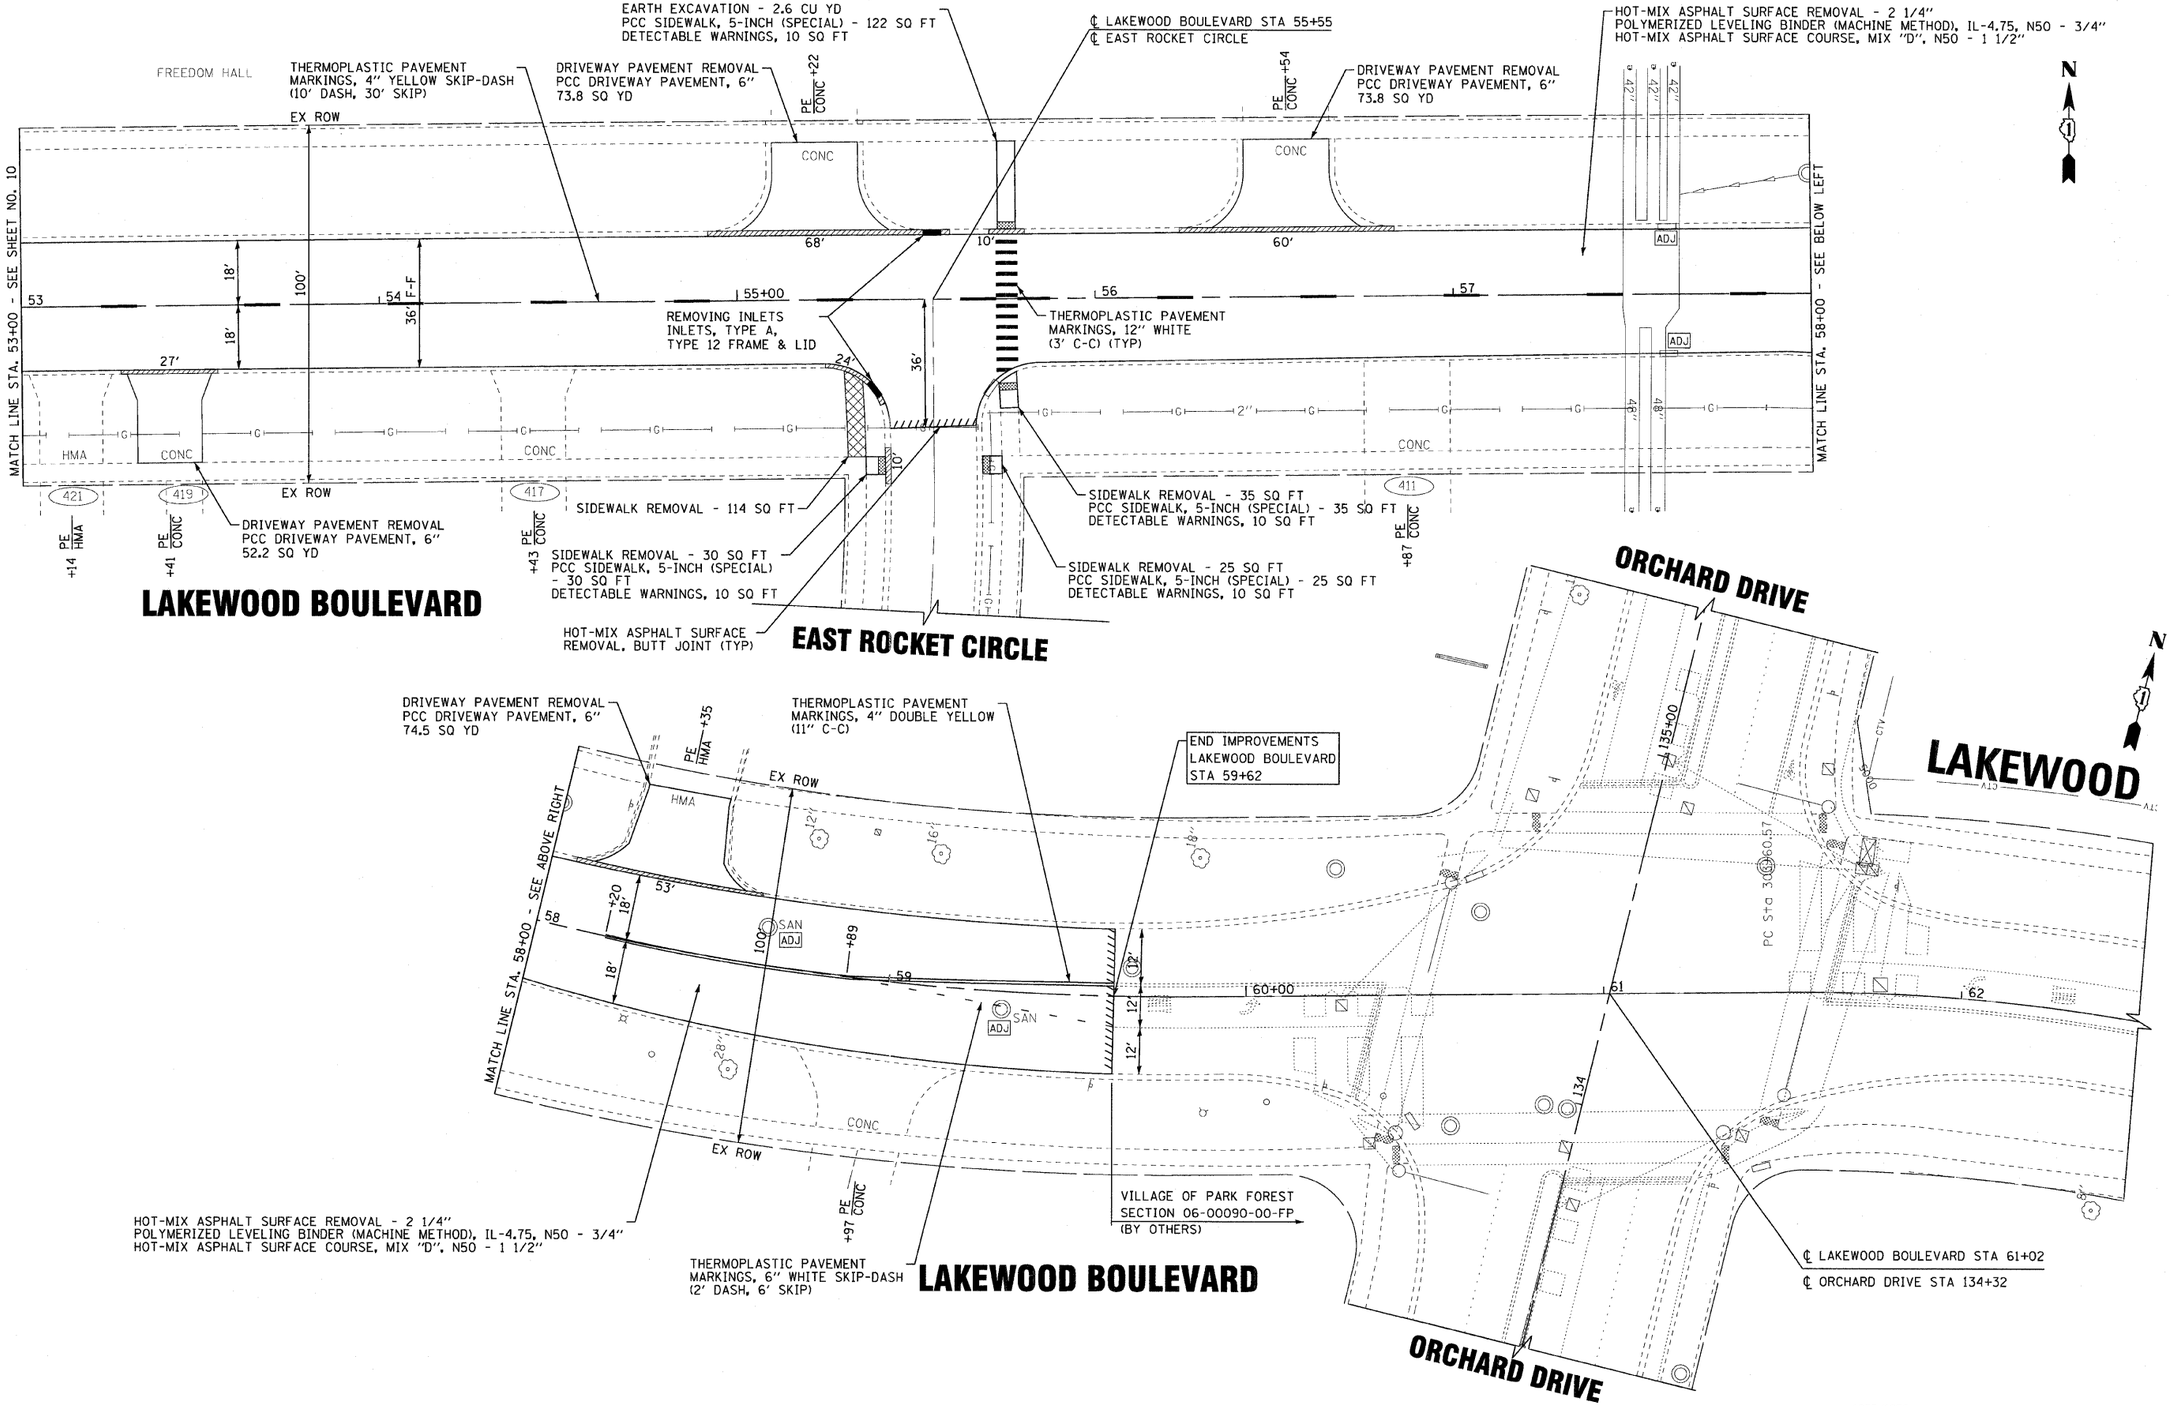

COPYRIGHT © 2011 BY BAXTER & WOODMAN, INC.
STATE OF ILLINOIS - PROFESSIONAL DESIGN FIRM
LICENSE NO. 184-001022 - EXPIRES 4/30/2013
2/2/2012 9:29:28 AM
...\Vaster-\Vaster-BW_Default.sht
...\Vaster-\Vaster-BW_Default.sht
\\Crystal Lake\PRKFT\D\D12\5\0-202 Street Program\CADD\DGNS\D12D-Plan5.sht

DESIGNED - TMS	REVISED -	STATE OF ILLINOIS DEPARTMENT OF TRANSPORTATION	LAKEWOOD BOULEVARD PLAN
DRAWN - KAR	REVISED -		
CHECKED - JJF	REVISED -		SCALE: 1" = 20' STA. 53+00 TO STA. 62+50
DATE - 10-26-11	FILE - 091213-Plan5.sht		

*1055/1056

F.A.U. RTE.	SECTION	COUNTY	TOTAL SHEETS	SHEET NO.
*	11-00095-00-RS	COOK	27	11
		CONTRACT NO. 63690		
FED. ROAD DIST. NO.	ILLINOIS	FED. AID PROJECT M-9003(969)		