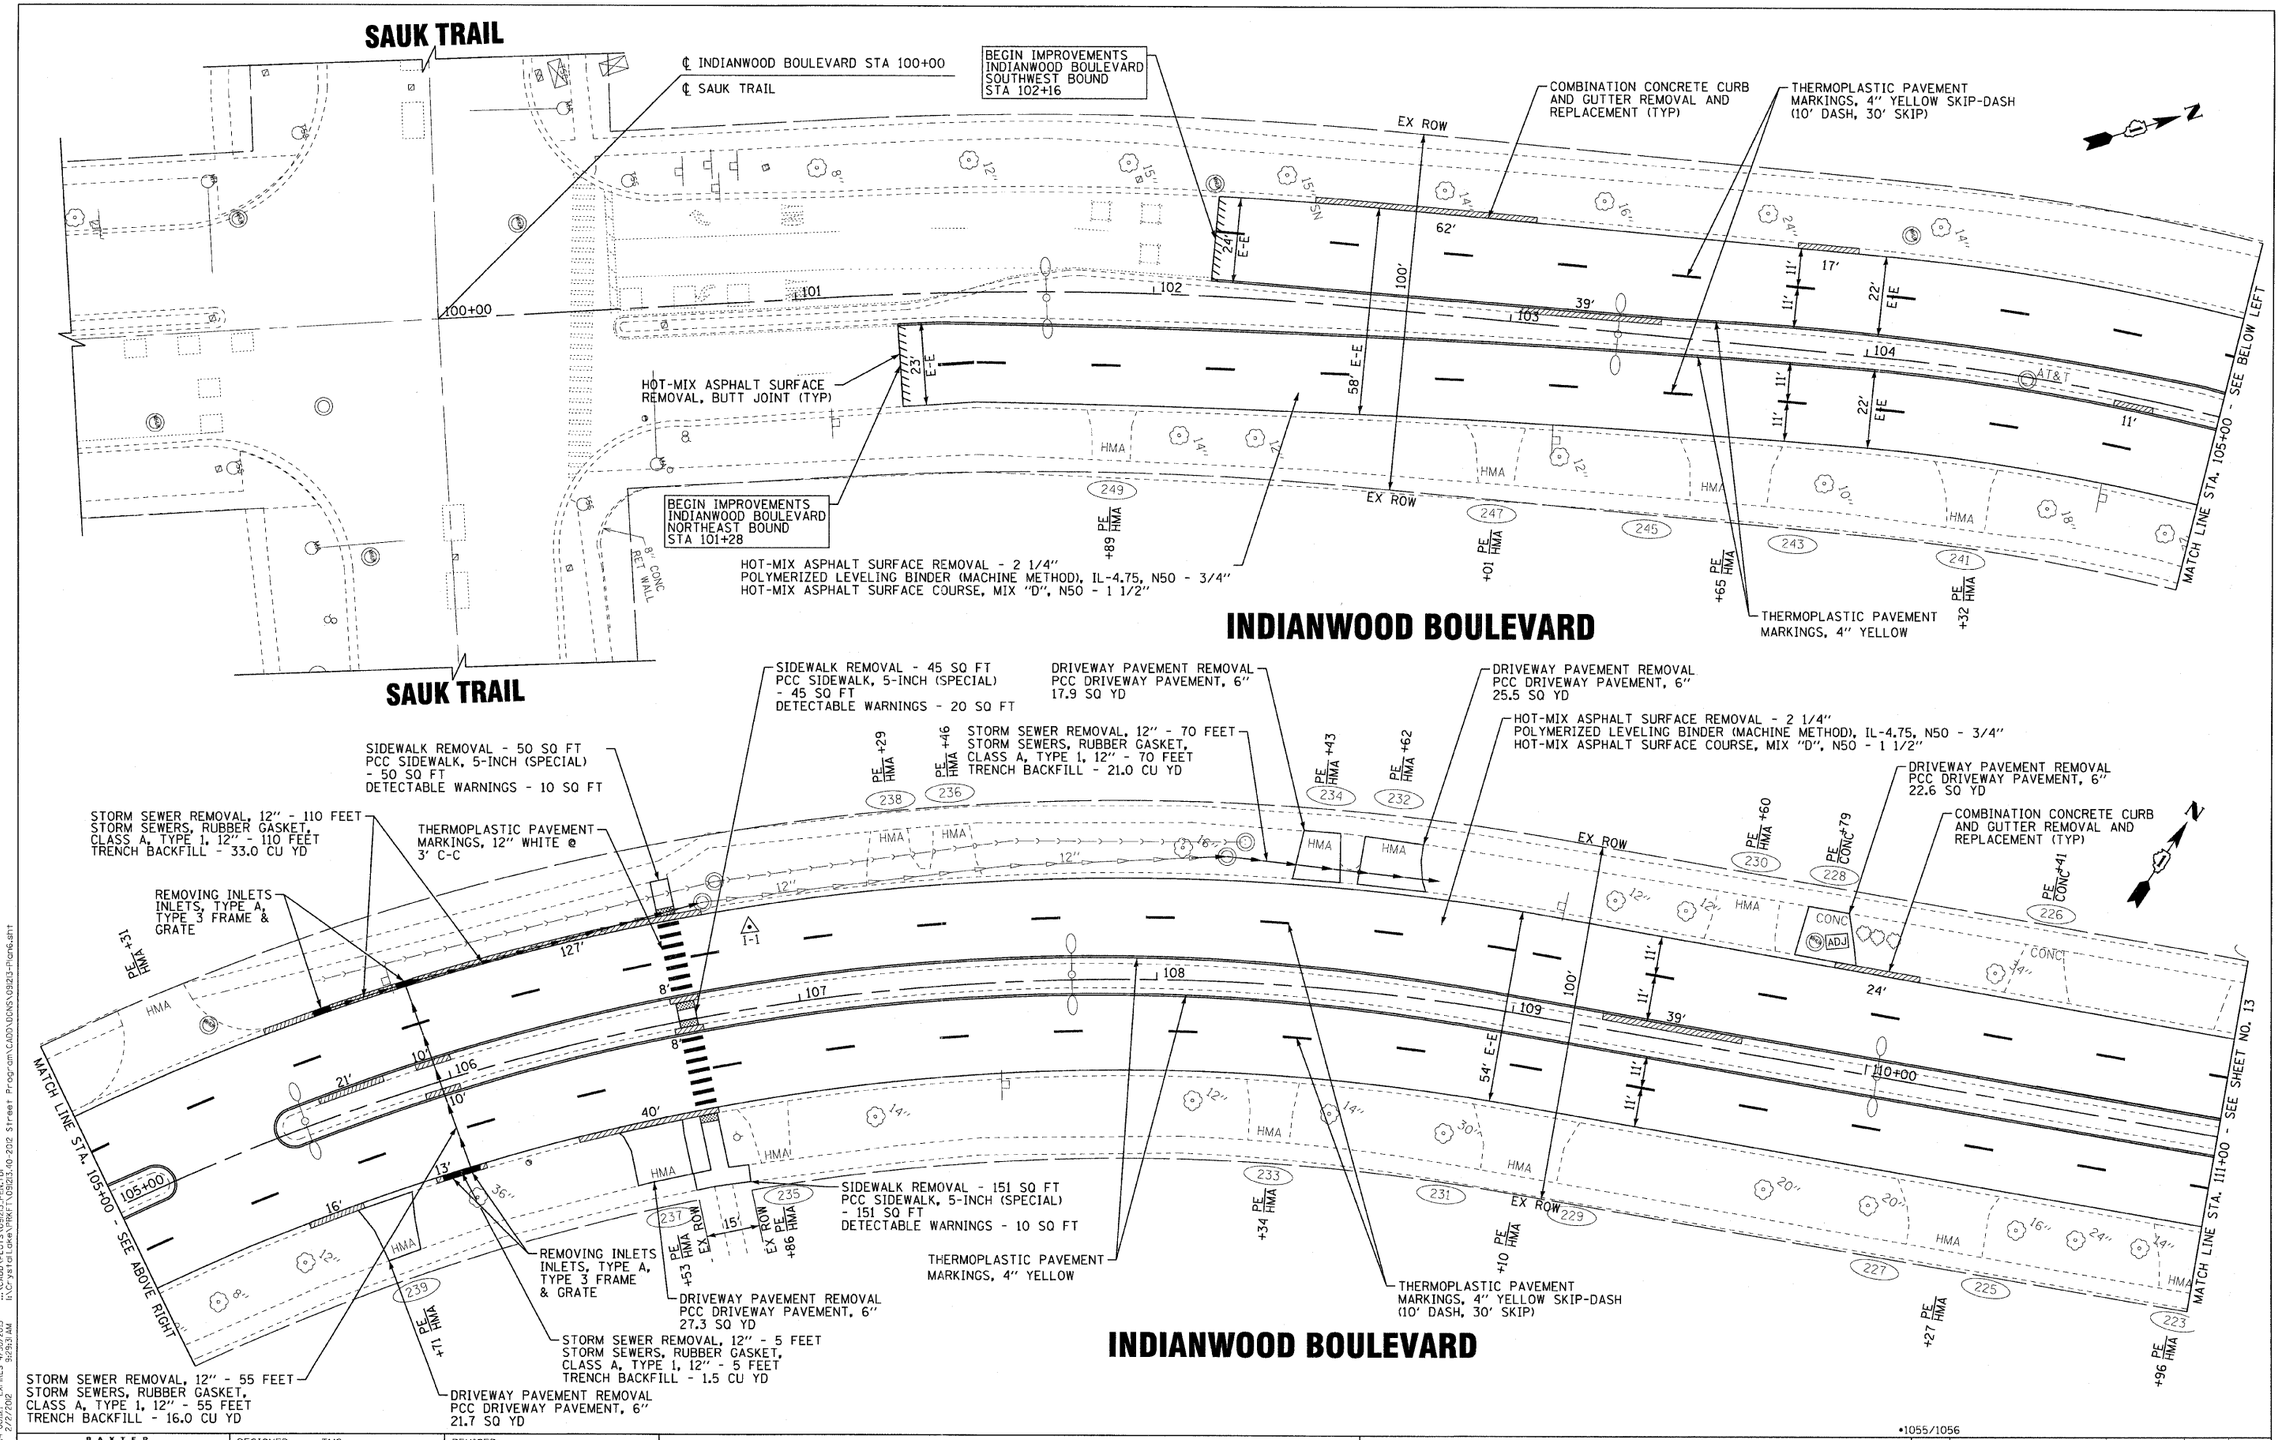

COPYRIGHT © 2011 BY BAXTER & WOODMAN, INC.
STATE OF ILLINOIS - PROFESSIONAL DESIGN FIRM
LICENSE NO. 184-001393 EXPIRES 4/30/2012
5604cvr

...\Section\Staff\SW_Berlin\Plan
...\Section\Staff\SW_Berlin\Plan
I:\Crystal Lake\PRKFT\09213-40-202 Street Program\CAD\ENGR\09213-Plan6.sht
2/27/2012 9:29:3 AM

DESIGNED	TMS	REVISED	-
DRAWN	KAR	REVISED	-
CHECKED	JJF	REVISED	-
DATE	10-26-11	FILE	091213-Plan6.sht

BAXTER & WOODMAN Consulting Engineers

STATE OF ILLINOIS
DEPARTMENT OF TRANSPORTATION

INDIANWOOD BOULEVARD PLAN

SCALE: 1" = 20' | STA. 100+00 TO STA. 111+00

•1055/1056

F.A.U. RTE.	SECTION	COUNTY	TOTAL SHEETS	SHEET NO.
•	11-00095-00-RS	COOK	27	12
		CONTRACT NO. 63690		
FED. ROAD DIST. NO.	ILLINOIS	FED. AID PROJECT M-9003(969)		