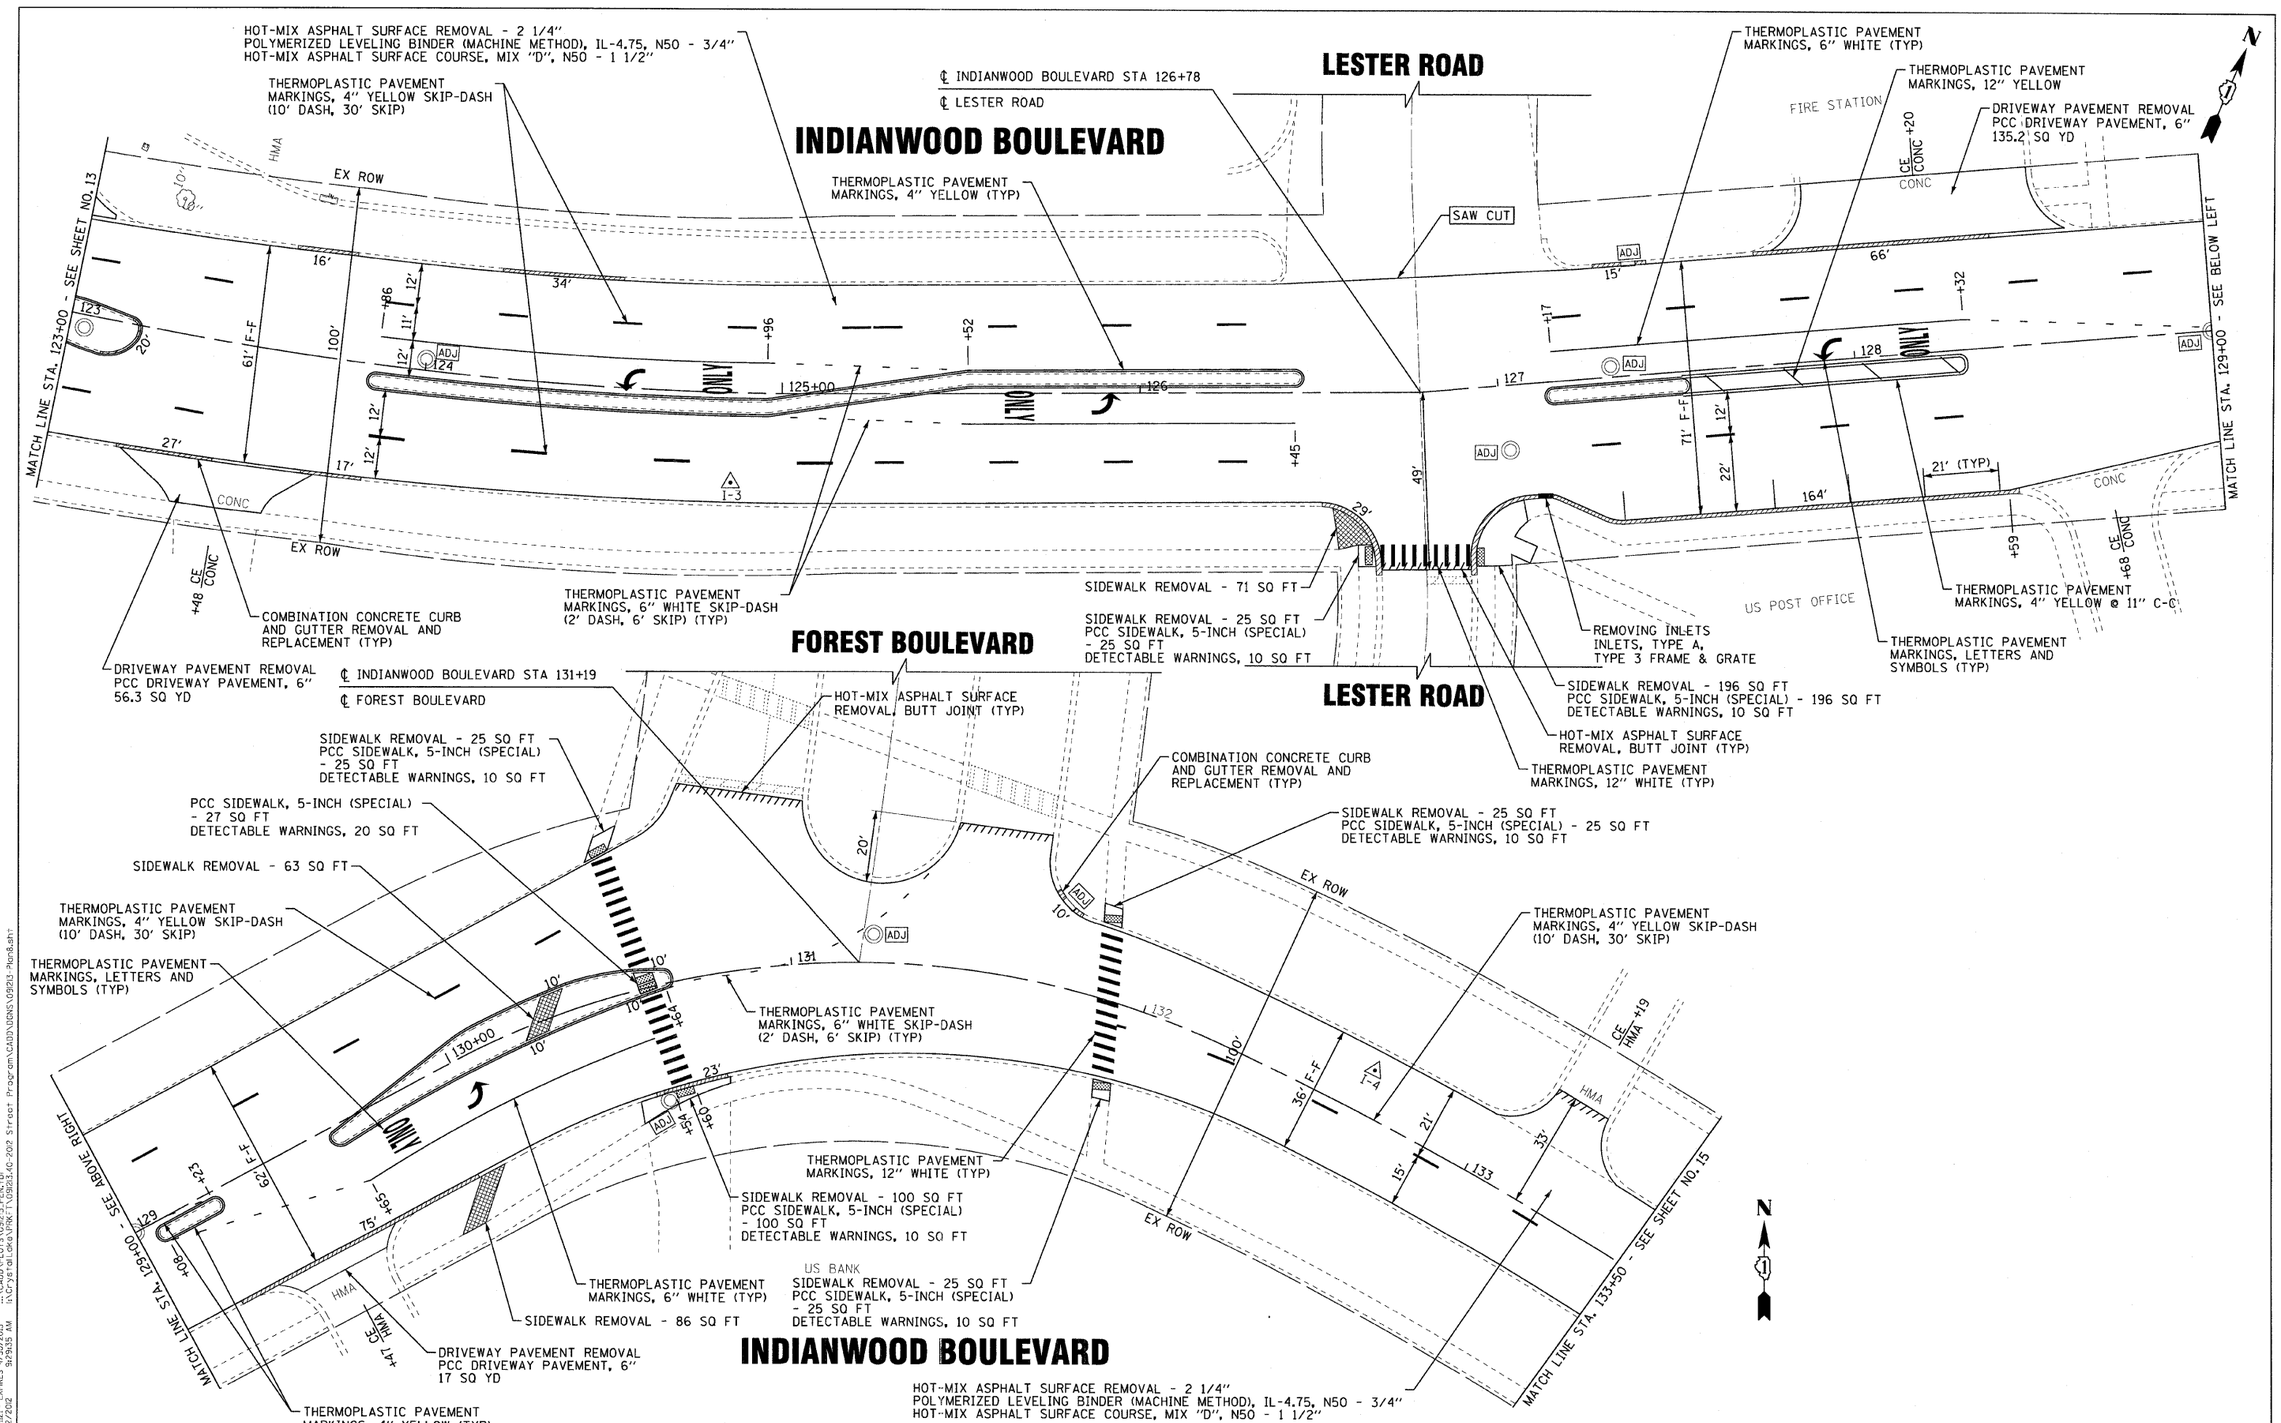

COPYRIGHT © 2011 BY BAXTER & WOODMAN, INC.
STATE OF ILLINOIS - PROFESSIONAL DESIGN FIRM
LICENSE NO. 184-001022 EXPIRES 4/30/2013
560kcp

...\Dotnet\Dot-BW.Dotnet.dll*
...\Dotnet\Dot-BW.Dotnet.dll*
C:\Crystal Decks\VRK-7\109213-40-202 Street Program\CADD\DGNS\091213-Plan8.sht
8/29/35 AM
7/27/2012

DESIGNED - TMS	REVISED -		
DRAWN - KAR	REVISED -		
CHECKED - JJF	REVISED -		
DATE - 10-26-11	FILE - 091213-Plan8.sht		

STATE OF ILLINOIS
DEPARTMENT OF TRANSPORTATION

INDIANWOOD BOULEVARD PLAN

SCALE: 1" = 20' | STA. 123+00 TO STA. 133+50

•1055/1056

F.A.U. RTE.	SECTION	COUNTY	TOTAL SHEETS	SHEET NO.
•	11-00095-00-RS	COOK	27	14
		CONTRACT NO. 63690		
FED. ROAD DIST. NO.	ILLINOIS FED. AID PROJECT M-9003(969)			